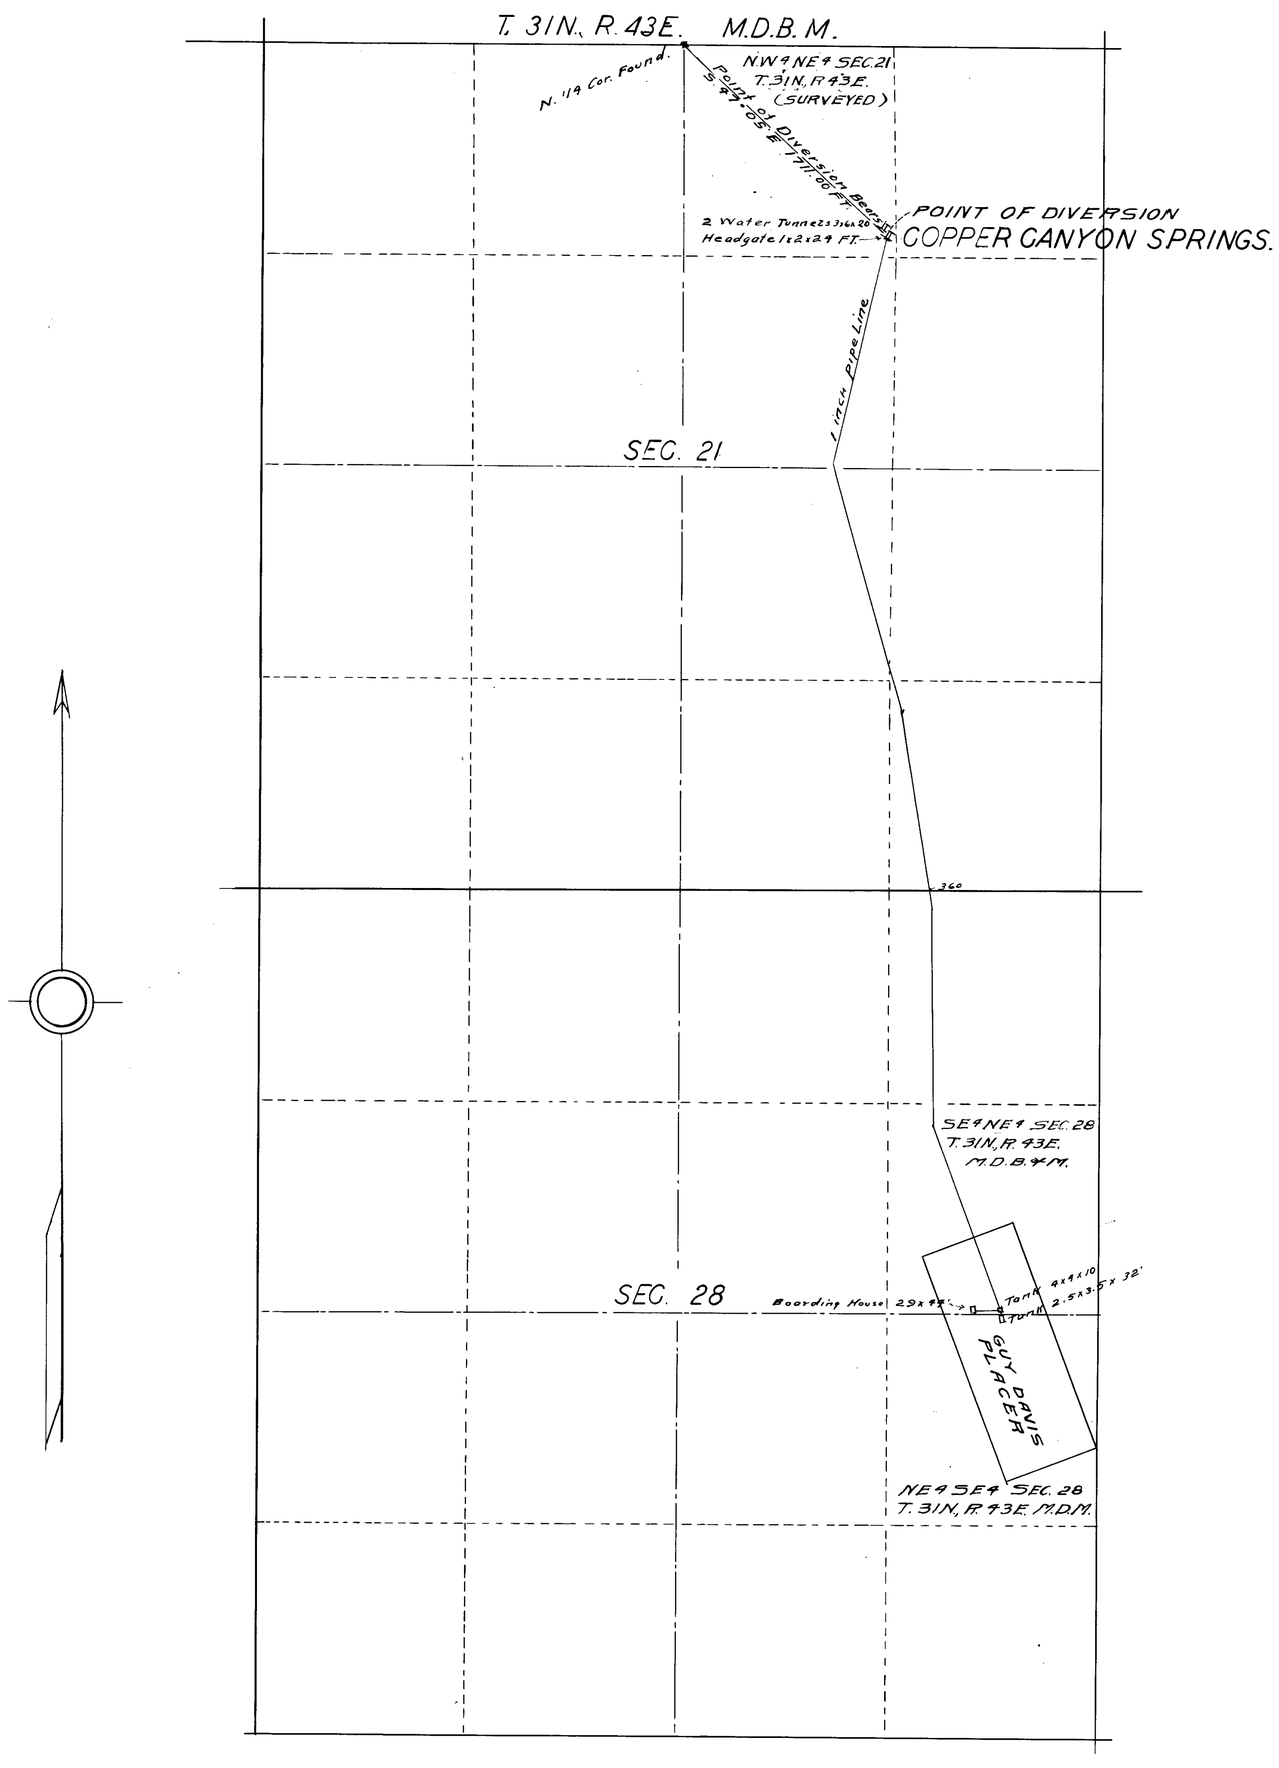

STATE OF NEVADA }
County of Humboldt } S.S.

I, F. R. O'Leary, being first duly sworn, depose and say that this map, consisting of one sheet, has been correctly drawn to the designated scale from field notes, of a survey made under my supervision and direction on the 8th day of March, 1941; that it truly and correctly represents the location and extent of the proposed works used to divert water from Copper Canyon Springs in Lander County, by Copper Canyon Mining Company for Mining, Milling and Domestic purposes. That the proposed point of diversion, the approximate location and size of the diverting channel or other conduit, the place and manner of use, and the location and names of all other works or streams which are crossed by, or connected with the said works, are fully and correctly designated thereon.

F. R. O'Leary
STATE WATER RIGHT SURVEYOR

Subscribed and sworn to before me, this 10th day of March, 1941.

Gloria Germain
NOTARY PUBLIC IN AND FOR HUMBOLDT COUNTY, NEVADA.

SCALE 1 INCH = 500'

0 200 500 1000 2000 FT.

FILED
March 11, 1941
STATE ENGINEER'S OFFICE

MAP TO ACCOMPANY
APPLICATION
TO APPROPRIATE WATER
FOR
MINING-MILLING & DOMESTIC
BY
COPPER CANYON MINING CO.
FROM
COPPER CANYON SPRINGS

10633