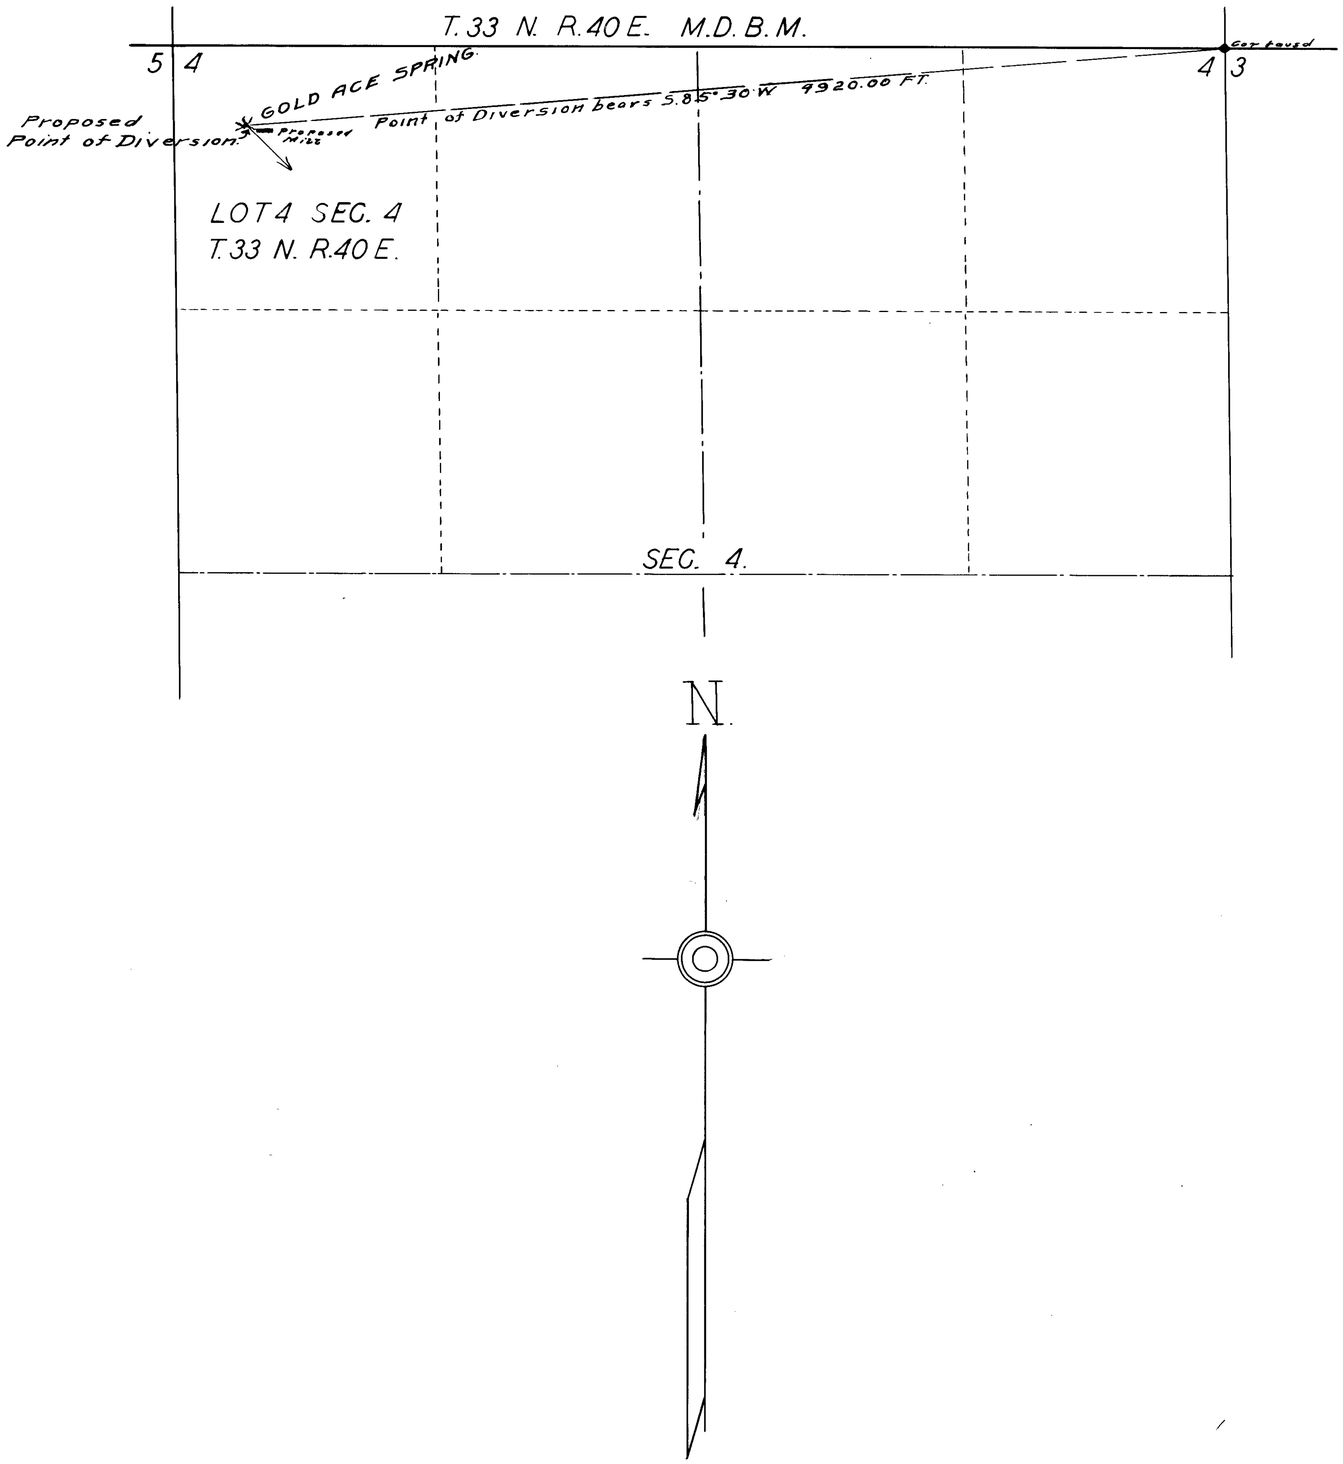

STATE OF NEVADA } S.S.
County of Humboldt }

I, F. R. O'Leary, being first duly sworn, depose and say that this map, consisting of one sheet, has been correctly drawn to the designated scale from field notes of a survey made by me on the 9th day of August, 1941; that it truly and correctly represents the location and extent of the proposed works used to divert water from Gold Ace Spring in Humboldt County, by Martin E. Lugea for mining and domestic purposes. That the proposed point of diversion, the approximate location and size of the diverting channel or other conduit, the place and manner of use, and the location and names of all other works or streams which are crossed by, or connected with the said works, are fully and correctly designated thereon.

F. R. O'Leary
STATE WATER RIGHT SURVEYOR.

Subscribed and sworn to before me this 18th day of Sept., 1941.

Gloria Germain
NOTARY PUBLIC IN AND FOR HUMBOLDT COUNTY, NEVADA.

SCALE IN. = 900 FT.

0 100 200 300 400 1000 2000

10634

September 19, 1941

OFFICE OF THE ENGINEER SEP 19 1941

MAP TO ACCOMPANY
APPLICATION
TO APPROPRIATE WATER
FOR
MINING AND DOMESTIC
BY
MARTIN E. LUGEA
FROM
GOLD ACE SPRING

10634