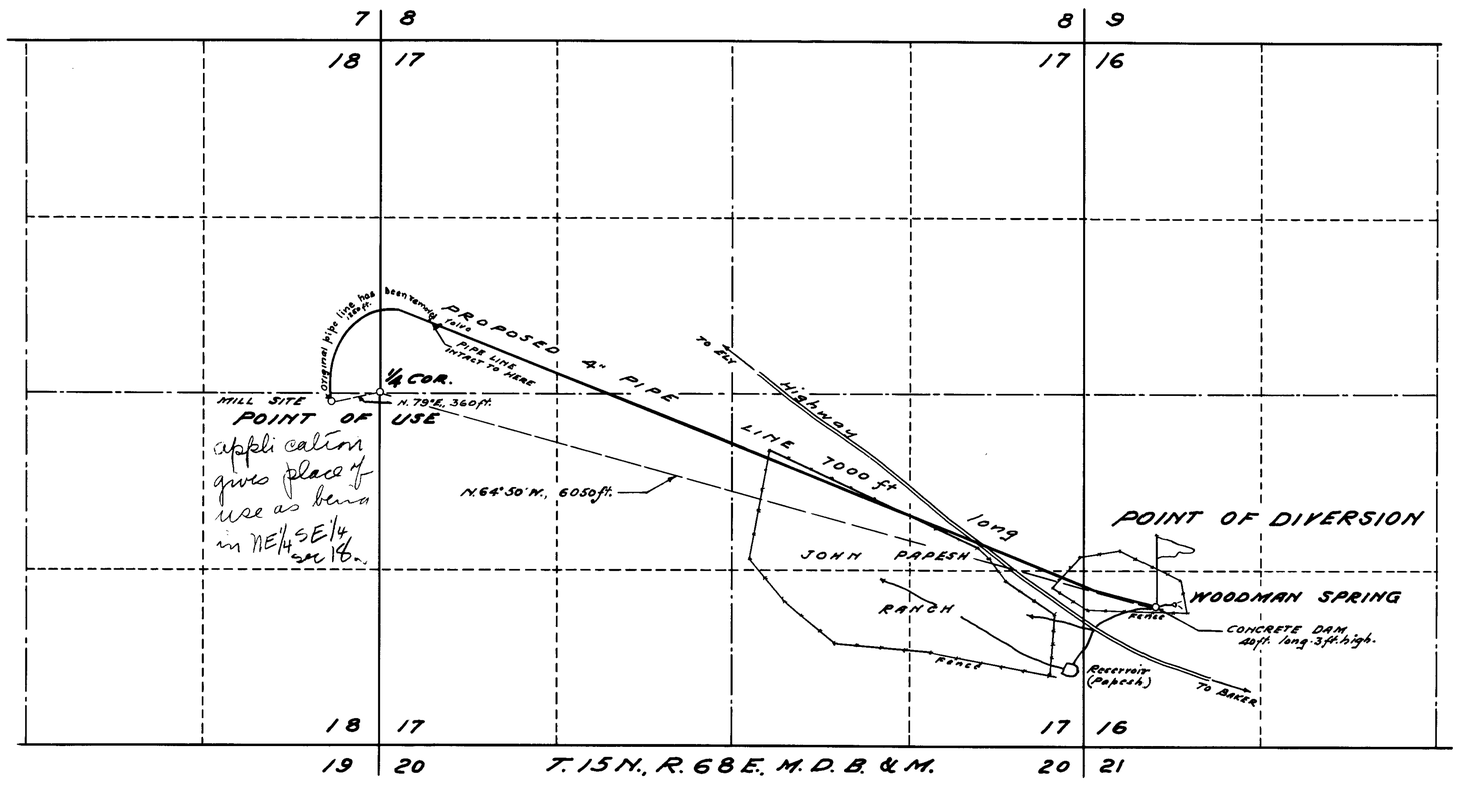

STATE OF NEVADA
County of White Pine ss.

I, F. W. Millard, being first duly sworn, depose and say that this map, consisting of one sheet, has been correctly drawn to the designated scale from field notes of a survey made by me between the 8th and 10th. days of April, 1941; that it truly and correctly represents the location and extent of the proposed works used to divert water from WOODMAN SPRING in White Pine County by ARTHUR S. NICHOLS for mining, milling and domestic purposes. That the proposed point of diversion, the location of the mill, the approximate size and capacity of the diverting conduit, and the location and names of all other works or streams which are crossed by or connected with said works, are fully and correctly designated hereon.

F. W. Millard
State Water Right Surveyor.

Subscribed and sworn to before me this 10th. day of April, 1941.

Notary Public in and for White Pine County, Nevada.
My commission expires

0 500 1000 2000
SCALE 1-IN.= 600 FT.

MAP TO ACCOMPANY
APPLICATION
TO APPROPRIATE WATER
FOR MINING & MILLING
BY ARTHUR S. NICHOLS
FROM WOODMAN SPRING
SURVEYED APRIL 9, 1941.
BY F. W. MILLARD & SON.
ELY, NEVADA.

FILED
April 16, 1941
STATE ENGINEER'S OFFICE

10636