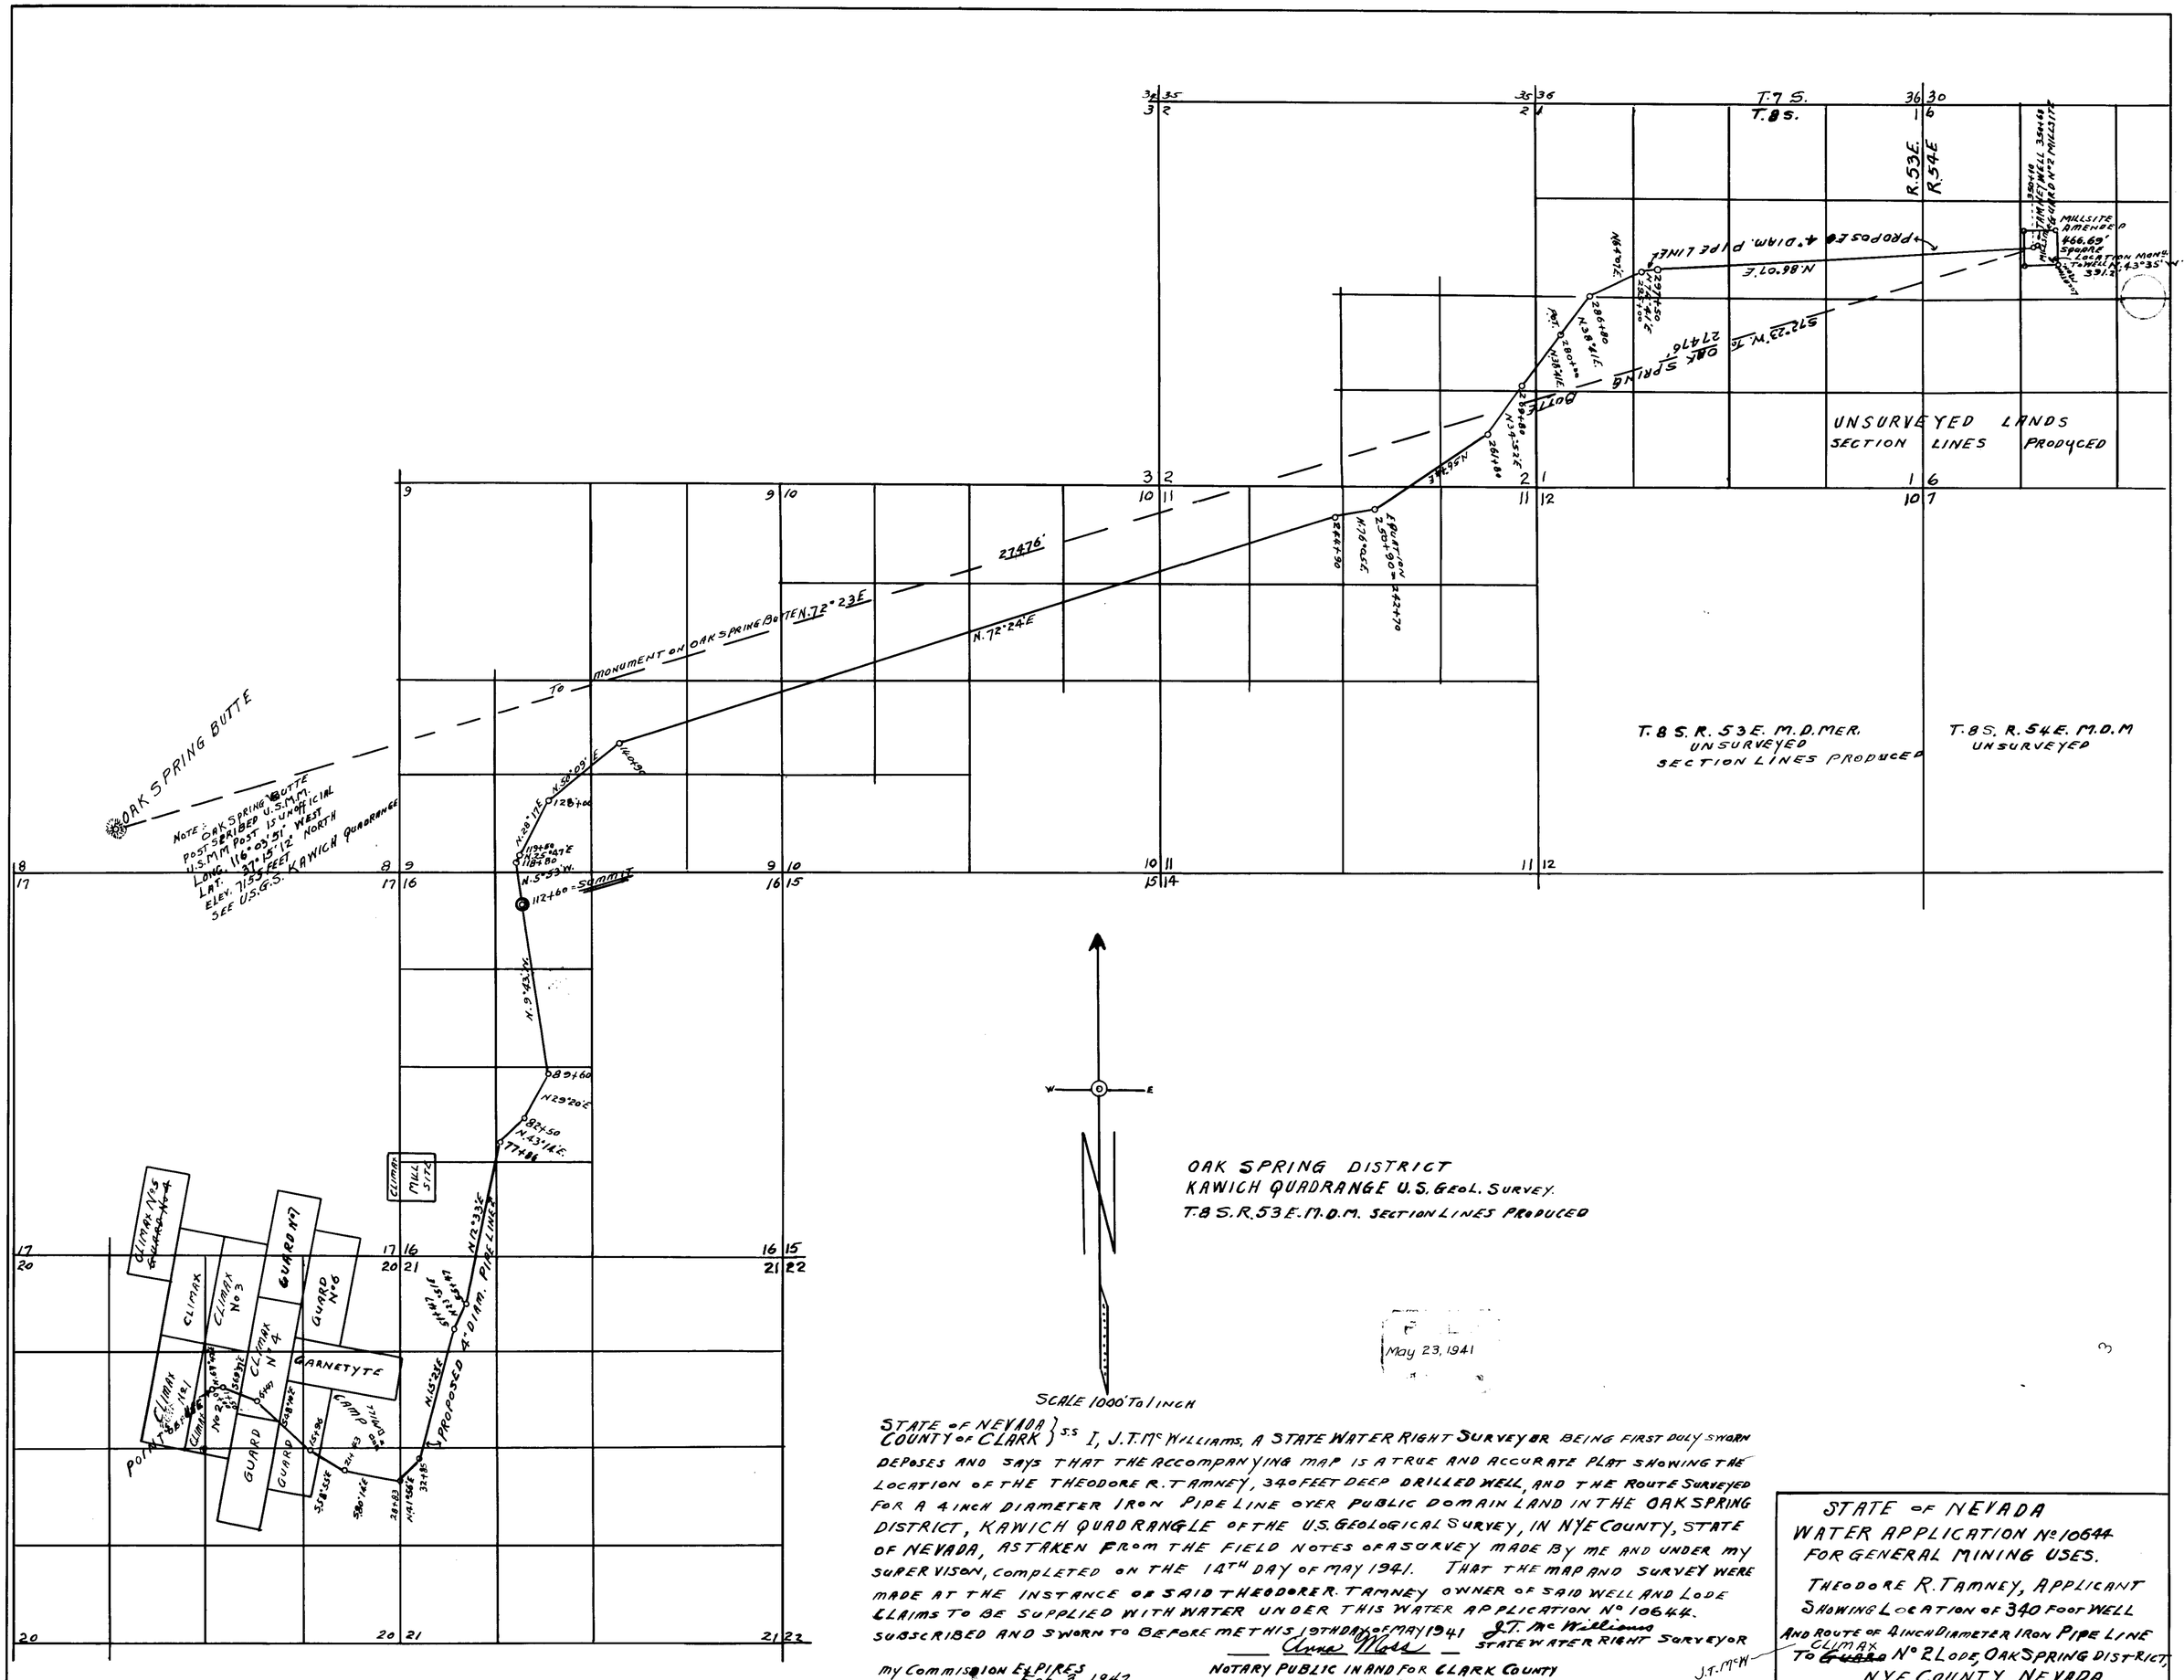

STATE OF NEVADA } S.S
COUNTY OF CLARK }

I, J.T. McWilliams, A STATE WATER RIGHT SURVEYOR BEING FIRST DULY SWORN DEPOSES AND SAYS THAT THE ACCOMPANYING MAP IS A TRUE AND ACCURATE PLAT SHOWING THE LOCATION OF THE THEODORE R. TAMNEY, 340 FEET DEEP DRILLED WELL, AND THE ROUTE SURVEYED FOR A 4 INCH DIAMETER IRON PIPE LINE OVER PUBLIC DOMAIN LAND IN THE OAK SPRING DISTRICT, KAWICH QUADRANGLE OF THE U.S. GEOLOGICAL SURVEY, IN NYE COUNTY, STATE OF NEVADA, AS TAKEN FROM THE FIELD NOTES OF A SURVEY MADE BY ME AND UNDER MY SUPERVISON, COMPLETED ON THE 14TH DAY OF MAY 1941. THAT THE MAP AND SURVEY WERE MADE AT THE INSTANCE OF SAID THEODORE R. TAMNEY OWNER OF SAID WELL AND LODE CLAIMS TO BE SUPPLIED WITH WATER UNDER THIS WATER APPLICATION No 10644.

SUBSCRIBED AND SWORN TO BEFORE ME THIS 19TH DAY OF MAY 1941

J.T. McWilliams
STATE WATER RIGHT SURVEYOR

Anna Mae
NOTARY PUBLIC IN AND FOR CLARK COUNTY
STATE OF NEVADA

My Commission Expires Feb 3 1942

J.T. McW

STATE OF NEVADA
WATER APPLICATION No 10644
FOR GENERAL MINING USES.

THEODORE R. TAMNEY, APPLICANT
SHOWING LOCATION OF 340 FOOT WELL
AND ROUTE OF 4 INCH DIAMETER IRON PIPE LINE
TO ~~GUARD~~ CLIMAX No 2 LODE, OAK SPRING DISTRICT,
NYE COUNTY, NEVADA.

10644