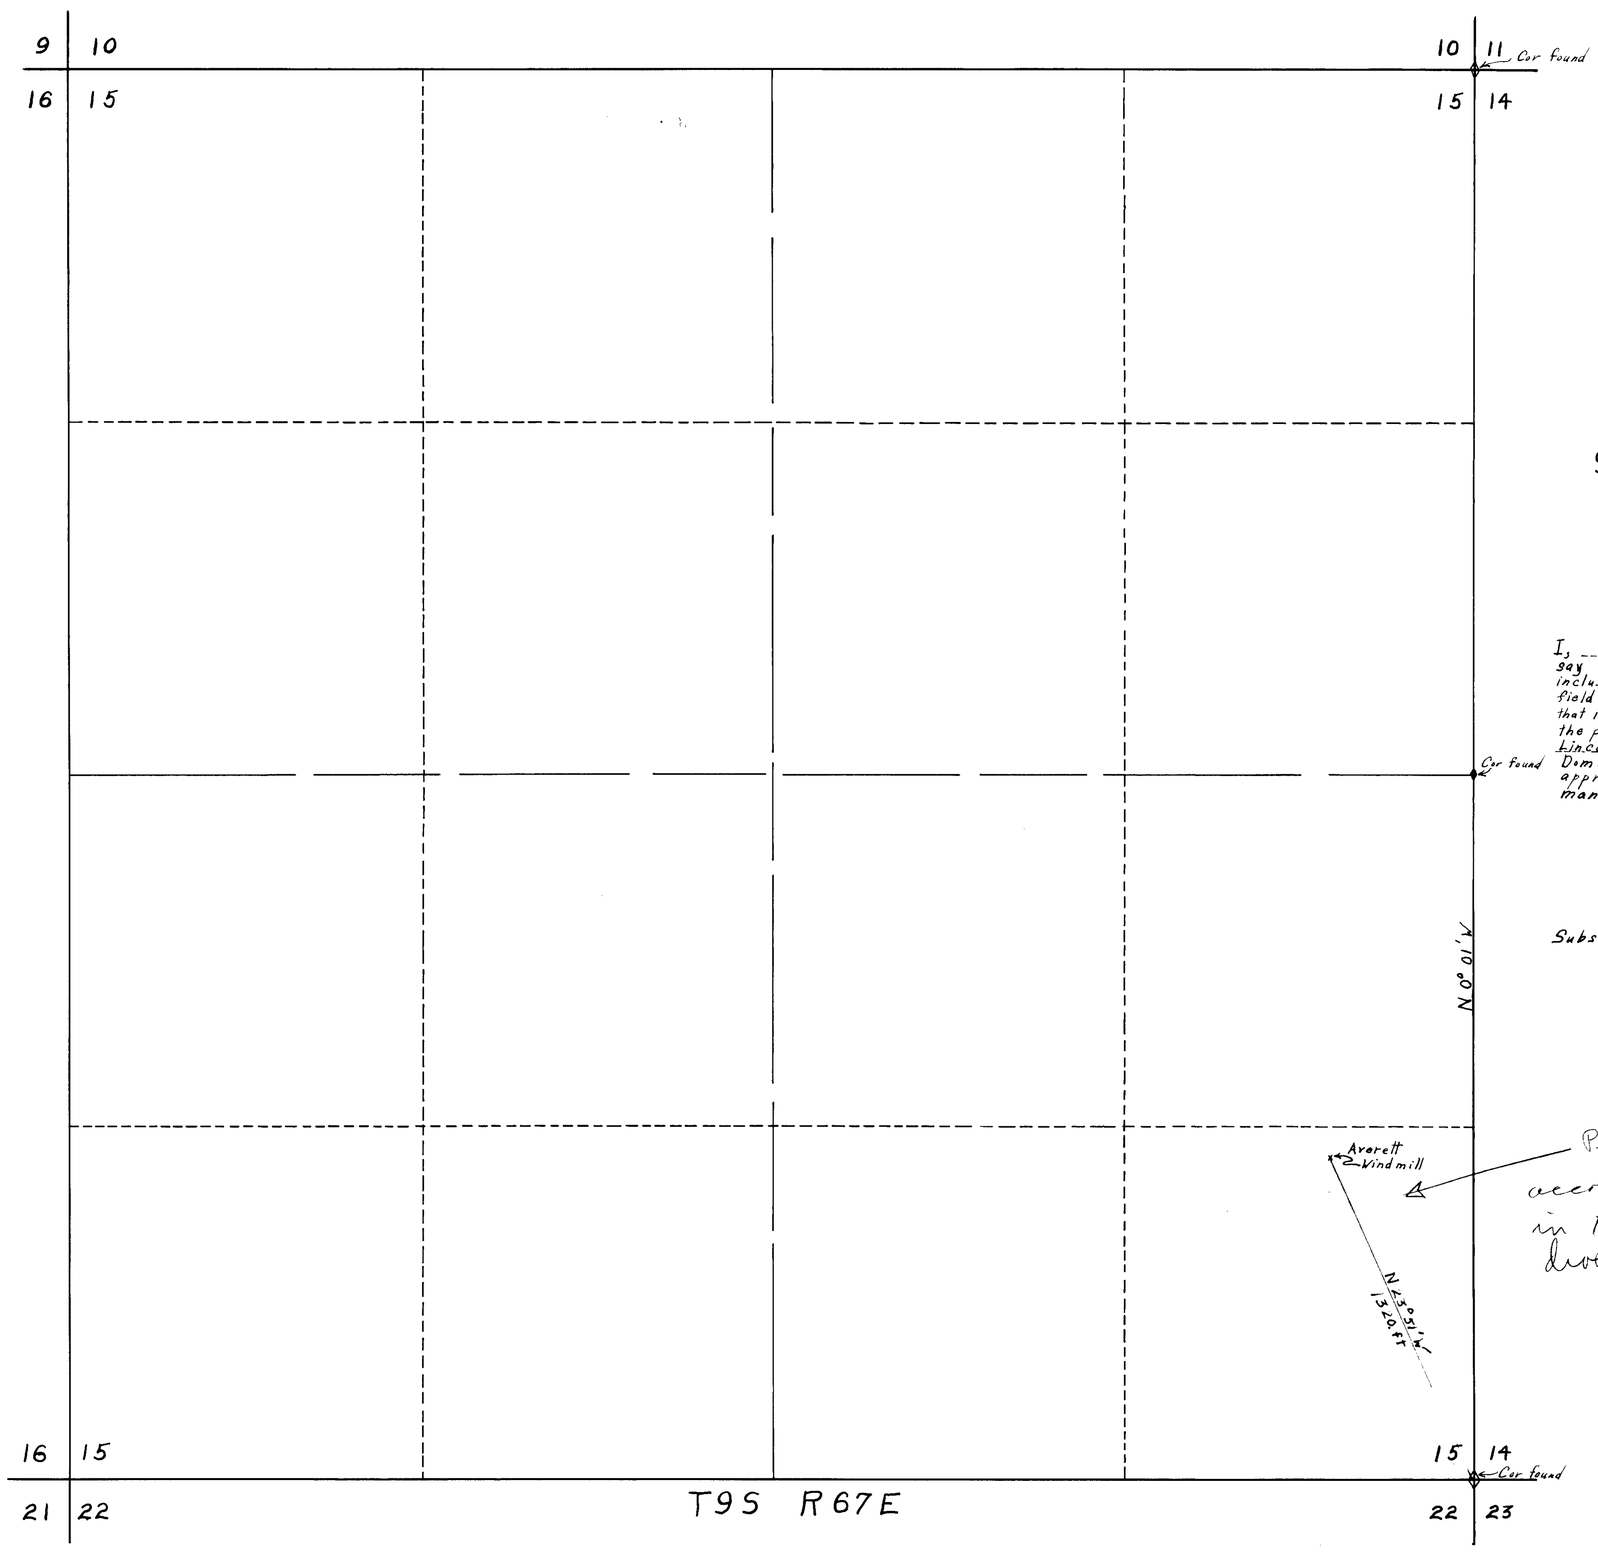

State of Nevada,
County of Clark } ss

I, Wm Clark, being first duly sworn, depose and say That this map, consisting of Two sheets numbered from 1 to 2, inclusive, has been correctly drawn to the designated scale from field notes of a survey made by me on the 5th day of April 1941; that it truly and correctly represents the location and extent of the proposed works used to divert water from underground, in Lincoln County, by C.L. Averett for Stockwatering and Domestic purposes. That the proposed point of diversion, the approximate location and size of the casing, the place and manner of use, are fully and correctly designated thereon.

Wm Clark
State Water Right Surveyor

Subscribed and sworn to before me this 26th day of April, 1941.

Notary Public in and for Clark County, Nevada.

Place of use of water not shown but according to application it is in the same place as the point of diversion.

SCALE

0 ft 300 ft 600 ft 900 ft 1200 ft

2641 May 6, 1942

May 2, 1941
STATE ENGINEER'S OFFICE

MAP

APPLICATION TO APPROPRIATE WATER

for STOCKWATERING and DOMESTIC use

by C.L. Averett Permit No. 10645

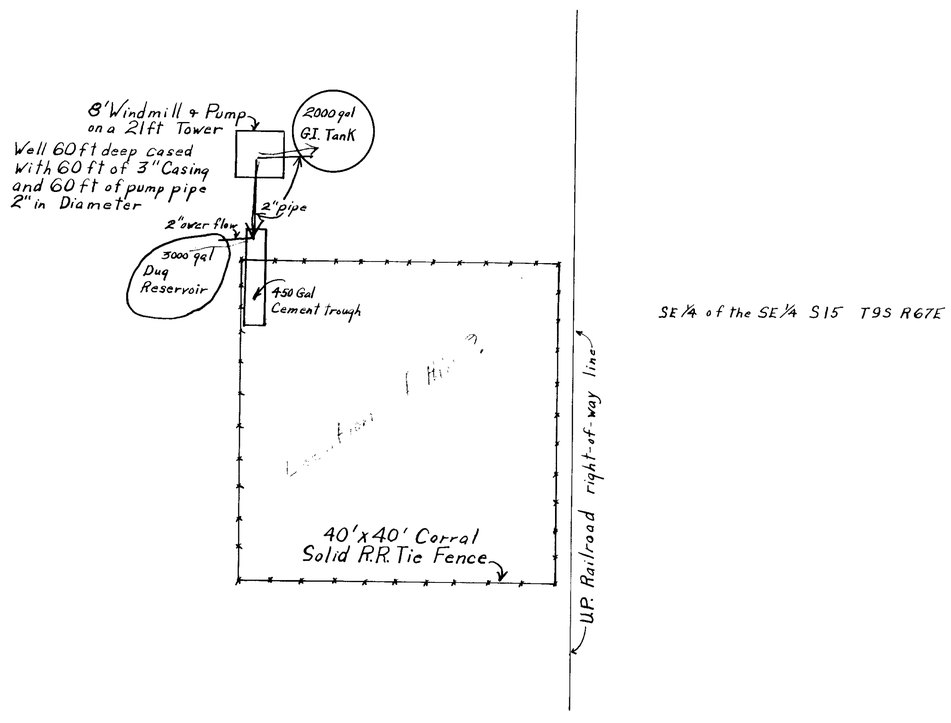

SCALE

0 ft 10 ft 20 ft 30 ft 40 ft

2641 May 6, 1972

MAP

Detail of Completed Works

C. L. AVERETT Application

Permit No.

10645