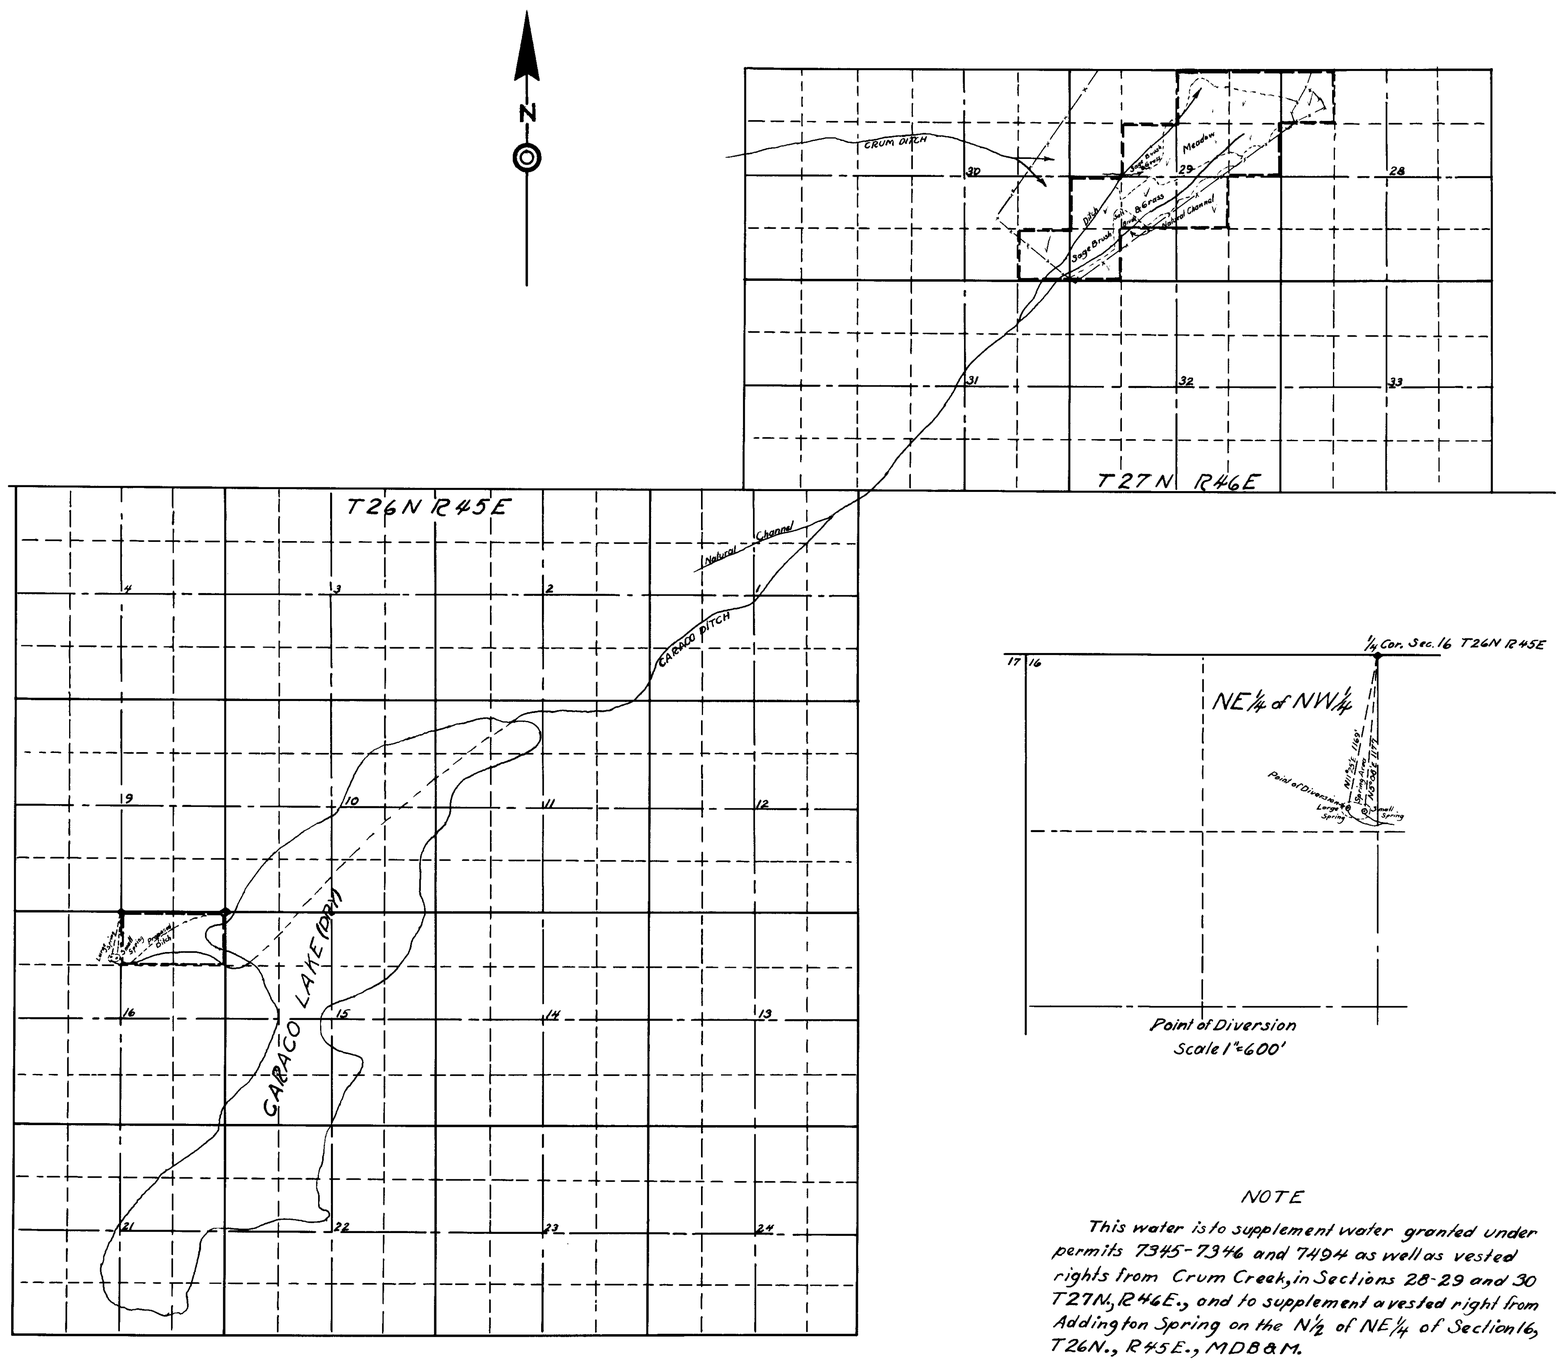

Point of Diversion
Scale 1" = 600'

STATE OF NEVADA }
COUNTY OF ELKO } S.S.

I, W.H. Settelmayer, being first duly sworn, depose and say that this map has been correctly drawn to the designated scale from field notes of a survey made by me on the 29th day of March 1941; that it truly and correctly represents the proposed location and extent of the works used to divert water from Addington Springs, in Lander County by Ed Filippini, for irrigation purposes. That the proposed point of diversion, the approximate location and size of the diverting channel, all reservoirs or basins, the location and names of all other works, which will cross or connect with the proposed works, and the boundary of all lands showing by 40-acre subdivisions the areas proposed to be irrigated, are fully and correctly designated thereon.

W.H. Settelmayer
State Water Right Surveyor

Subscribed and sworn to before me this 26th day of May, 1941.

[illegible]
Notary Public in and for Elko County, Nevada

NOTE

This water is to supplement water granted under permits 7345-7346 and 7494 as well as vested rights from Crum Creek, in Sections 28-29 and 30 T27N, R46E., and to supplement a vested right from Addington Spring on the N½ of NE¼ of Section 16, T26N., R45E., MDB&M.

MAP

TO ACCOMPANY APPLICATION TO APPROPIATE WATER FOR IRRIGATION BY ED FILIPPINI FROM ADDINGTON SPRING.

FILED
May 28, 1941
STATE ENGINEER'S OFFICE

10648