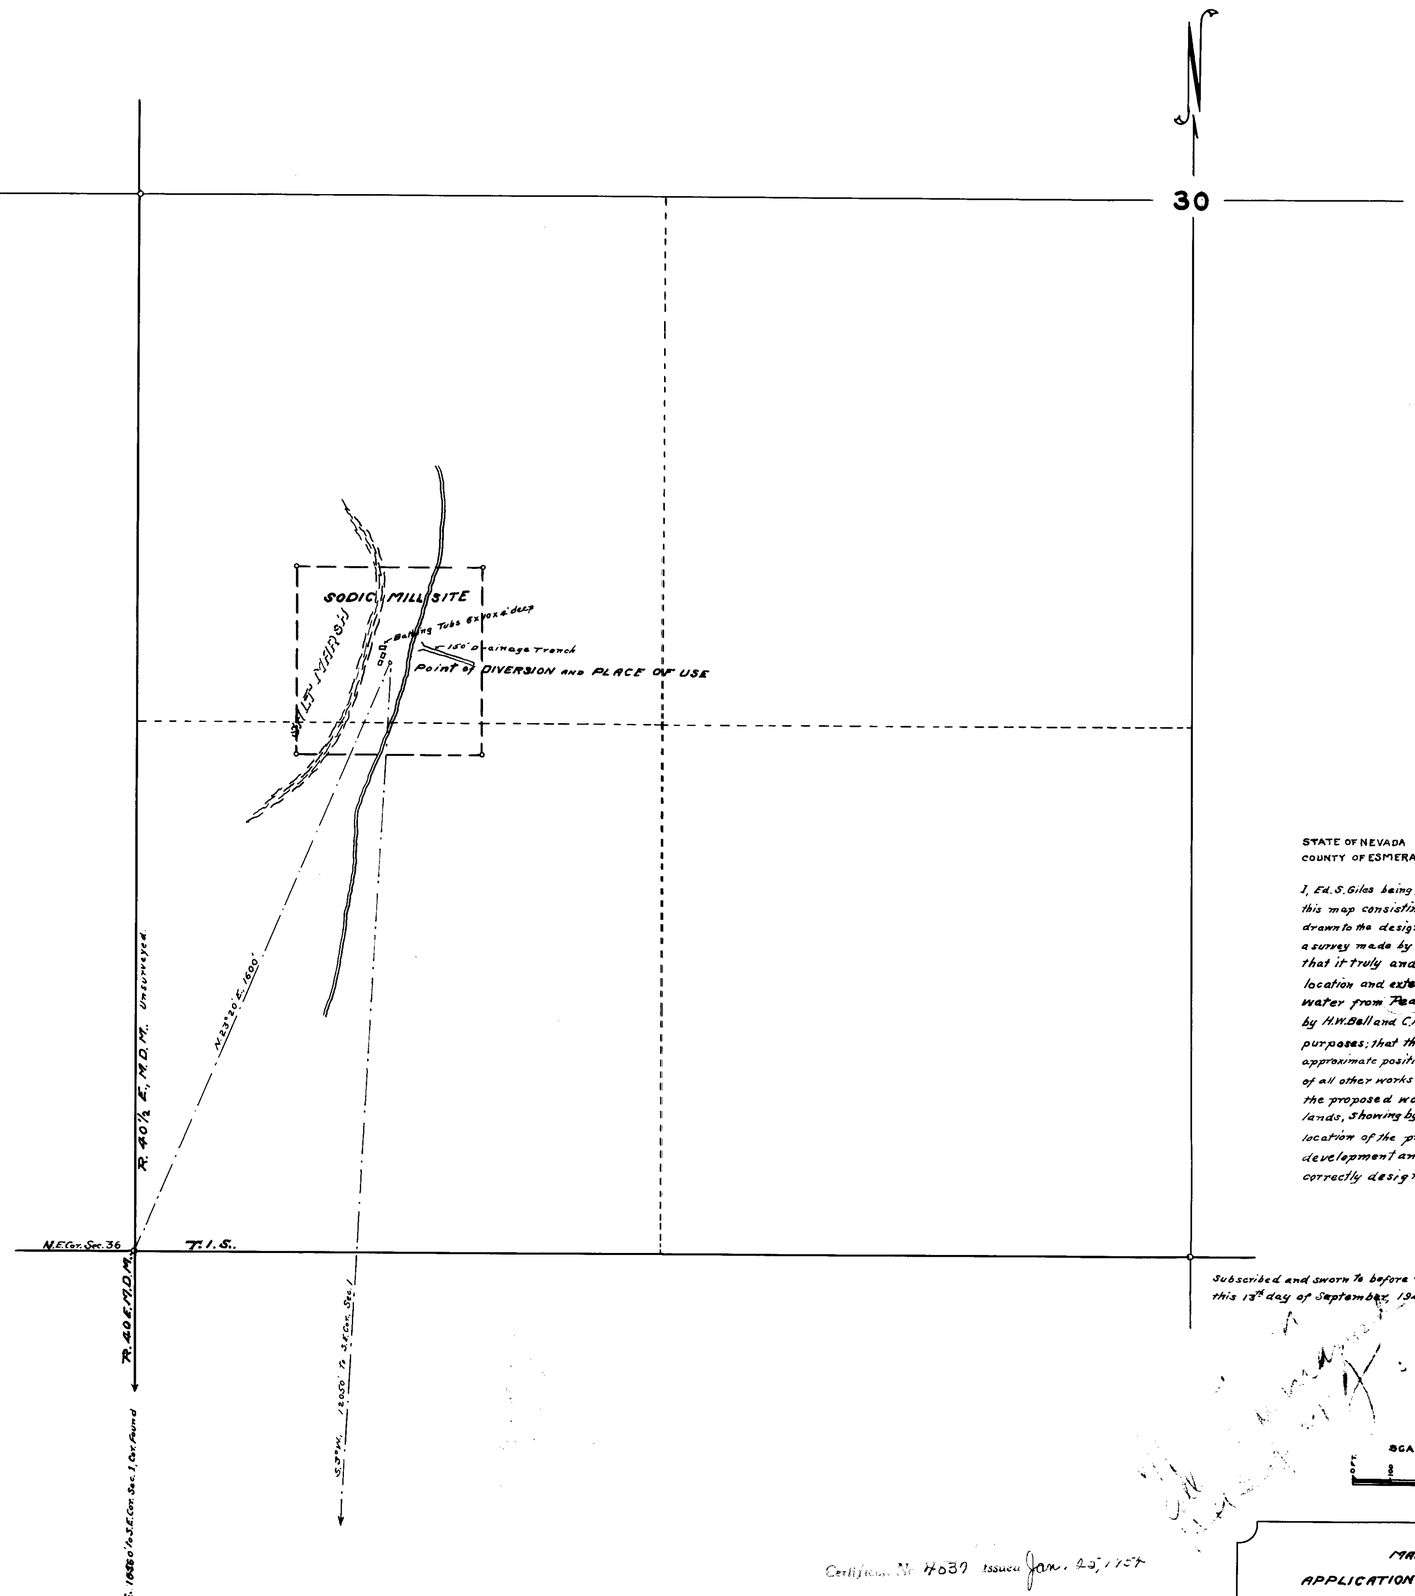

STATE OF NEVADA
COUNTY OF ESMERALDA } s.s.

I, Ed. S. Giles being first duly sworn, depose and say that this map consisting of one sheet, has been correctly drawn to the designated scale from field notes of a survey made by me on the 18th day of June, 1941: that it truly and correctly represents the proposed location and extent of the works used to divert water from Pearl Springs in Esmeralda County, by H.W. Bell and C. Kielhofer for Bathing and Medical purposes; that the proposed point of diversion and the approximate position of the diverting ditch, the location of all other works which will cross or connect with the proposed works and the boundaries of all lands, showing by forty acre subdivisions, the location of the proposed point of diversion, development and place of use, are fully and correctly designated thereon.

Ed. S. Giles
STATE WATER RIGHT SUR.

Subscribed and sworn to before me this 13th day of September, 1941.

Amy Robinson
CLERK OF DISTRICT COURT, ESMERALDA COUNTY, NEVADA.

SCALE 1 IN. = 200 FT.

0 FT. 100 200 400 600

Certificate No. 4037 Issued Jan. 25, 1954

October 14, 1941

MAP TO ACCOMPANY
APPLICATION TO APPROPRIATE WATER
FOR
BATHING AND MEDICAL PURPOSES
BY
HOMER W. BELL
AND
CHARLES KIELHOFER
FROM
PEARL SPRING.

13255 – 10649