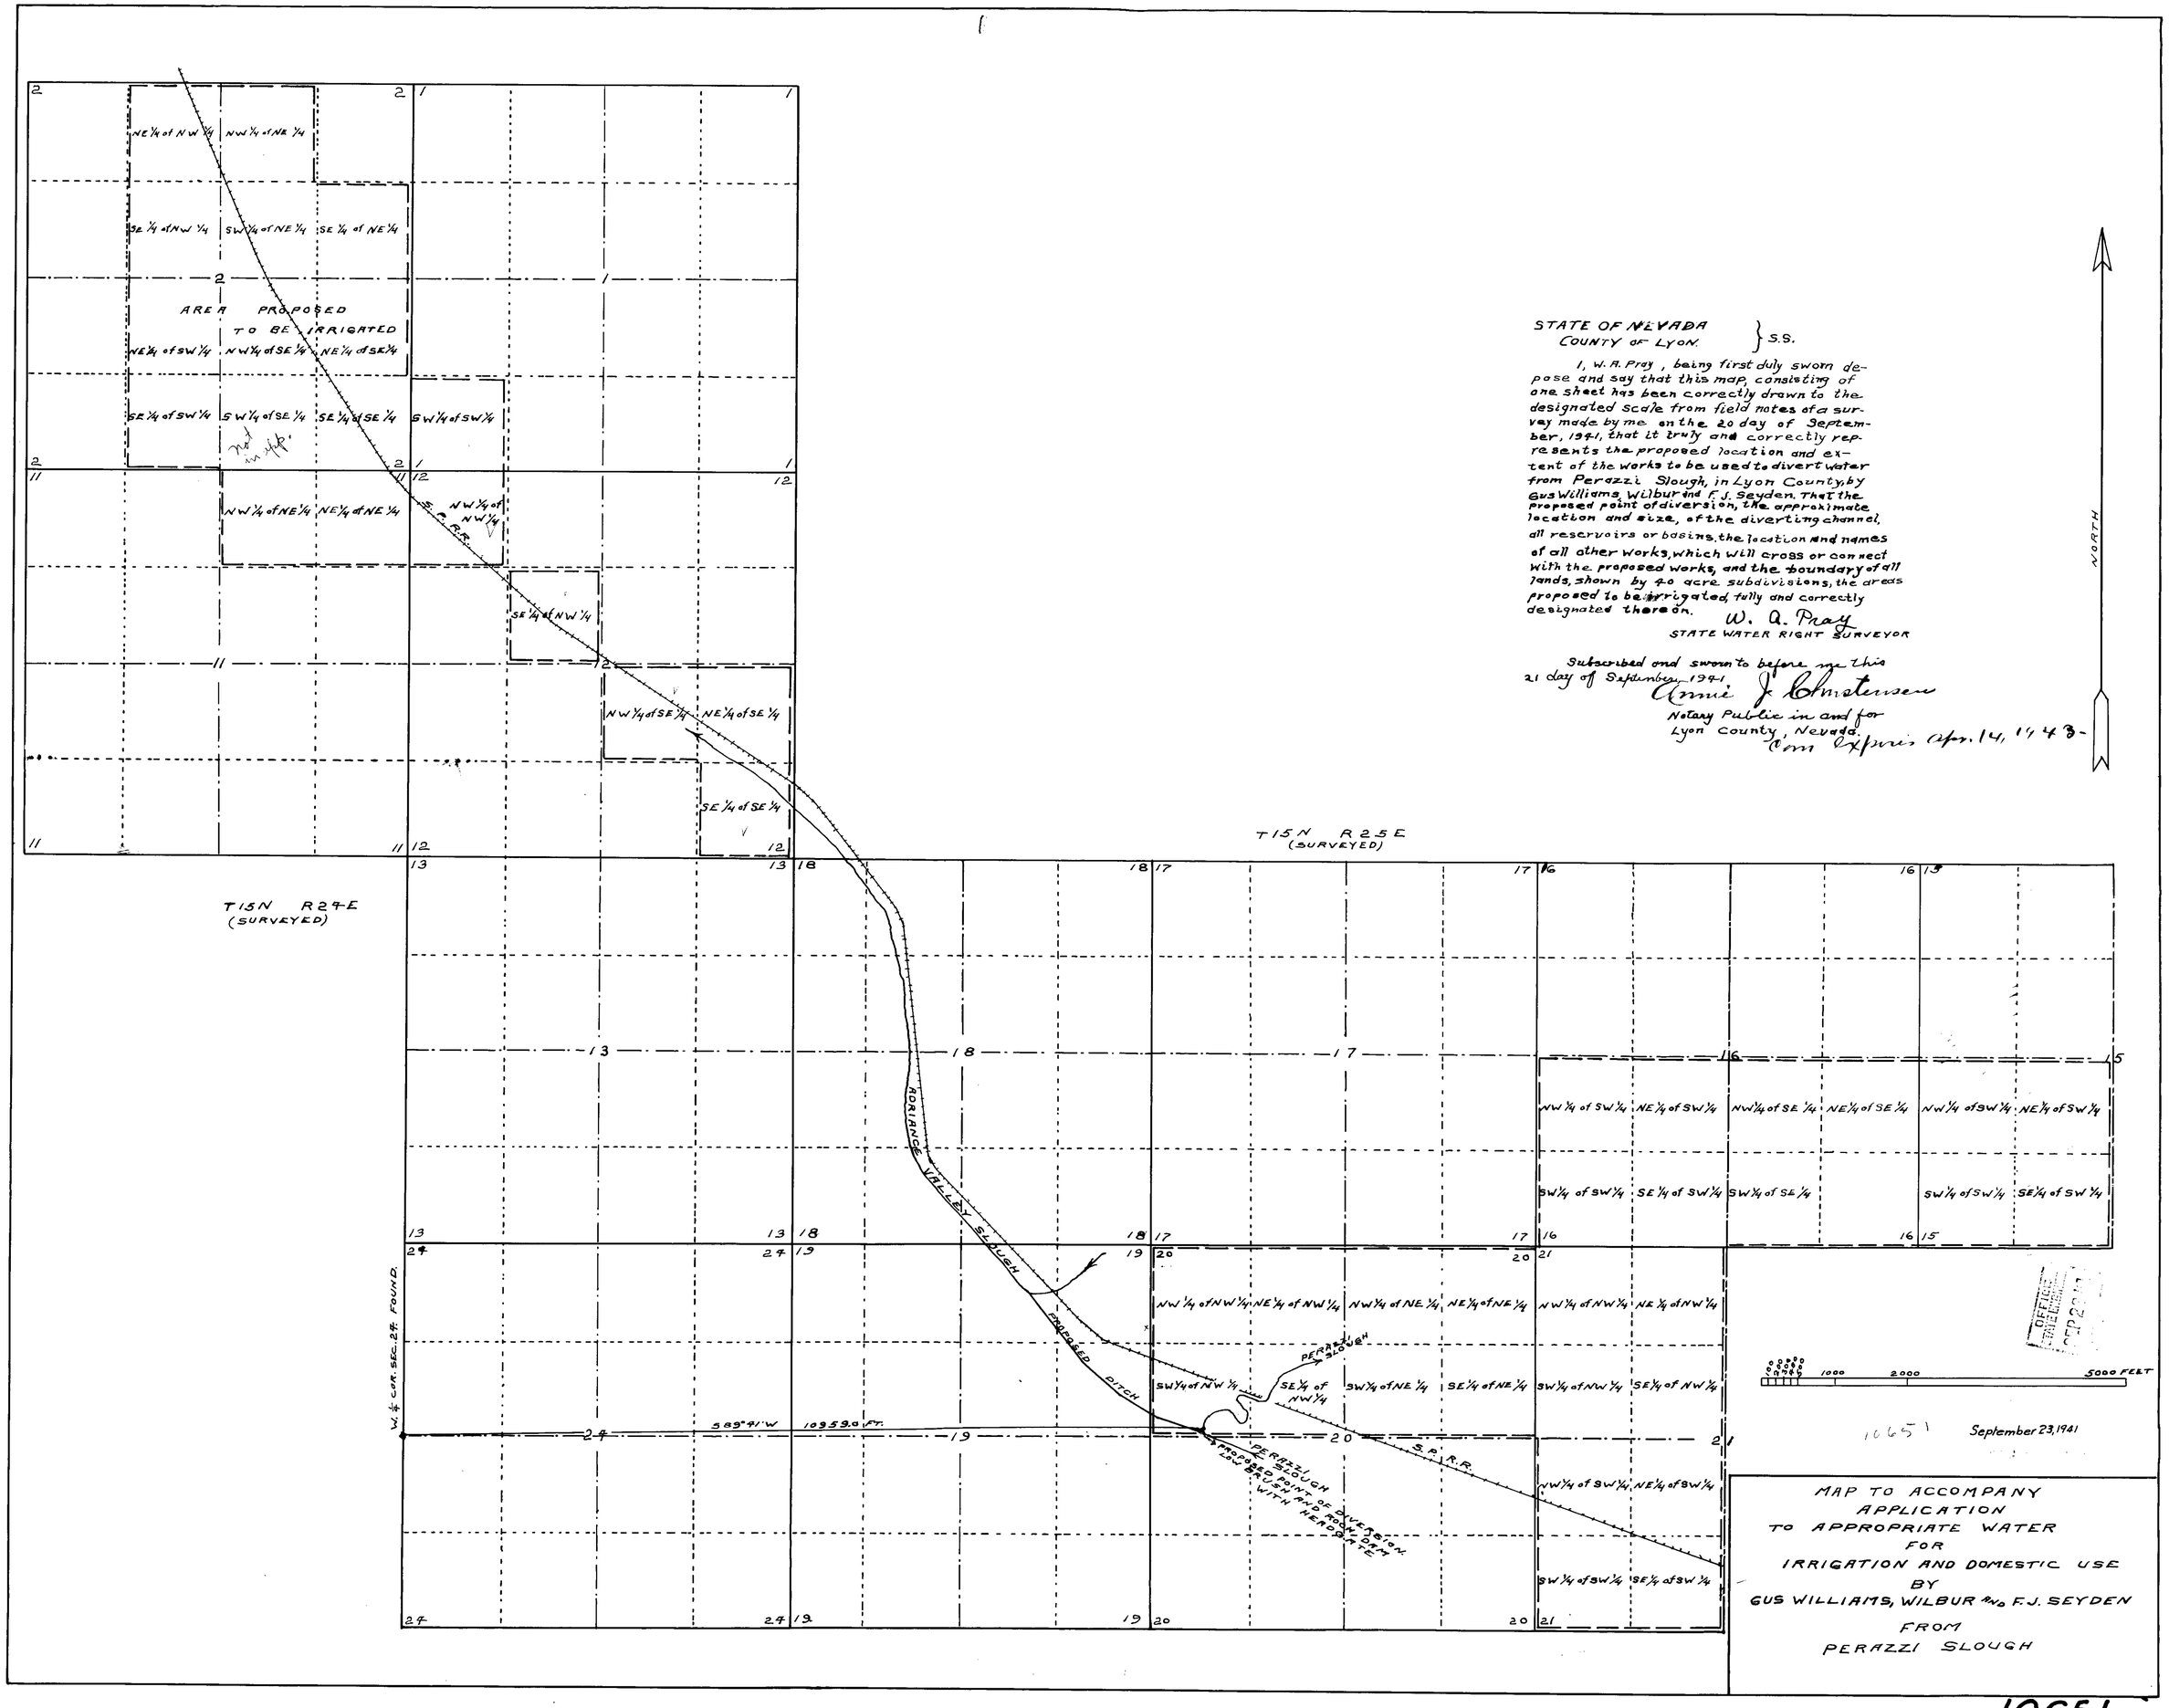

STATE OF NEVADA
COUNTY OF LYON } S.S.

I, W. A. Pray, being first duly sworn depose and say that this map, consisting of one sheet has been correctly drawn to the designated scale from field notes of a survey made by me on the 20 day of September, 1941, that it truly and correctly represents the proposed location and extent of the works to be used to divert water from Perazzi Slough, in Lyon County, by Gus Williams, Wilbur and F. J. Seyden. That the proposed point of diversion, the approximate location and size, of the diverting channel, all reservoirs or basins, the location and names of all other works, which will cross or connect with the proposed works, and the boundary of all lands, shown by 40 acre subdivisions, the areas proposed to be irrigated, fully and correctly designated thereon.

W. A. Pray
STATE WATER RIGHT SURVEYOR

Subscribed and sworn to before me this 21 day of September, 1941.

Annie J. Christensen
Notary Public in and for
Lyon County, Nevada.
Com Expires Apr. 14, 1943

MAP TO ACCOMPANY
APPLICATION
TO APPROPRIATE WATER
FOR
IRRIGATION AND DOMESTIC USE
BY
GUS WILLIAMS, WILBUR AND F.J. SEYDEN
FROM
PERAZZI SLOUGH

10651