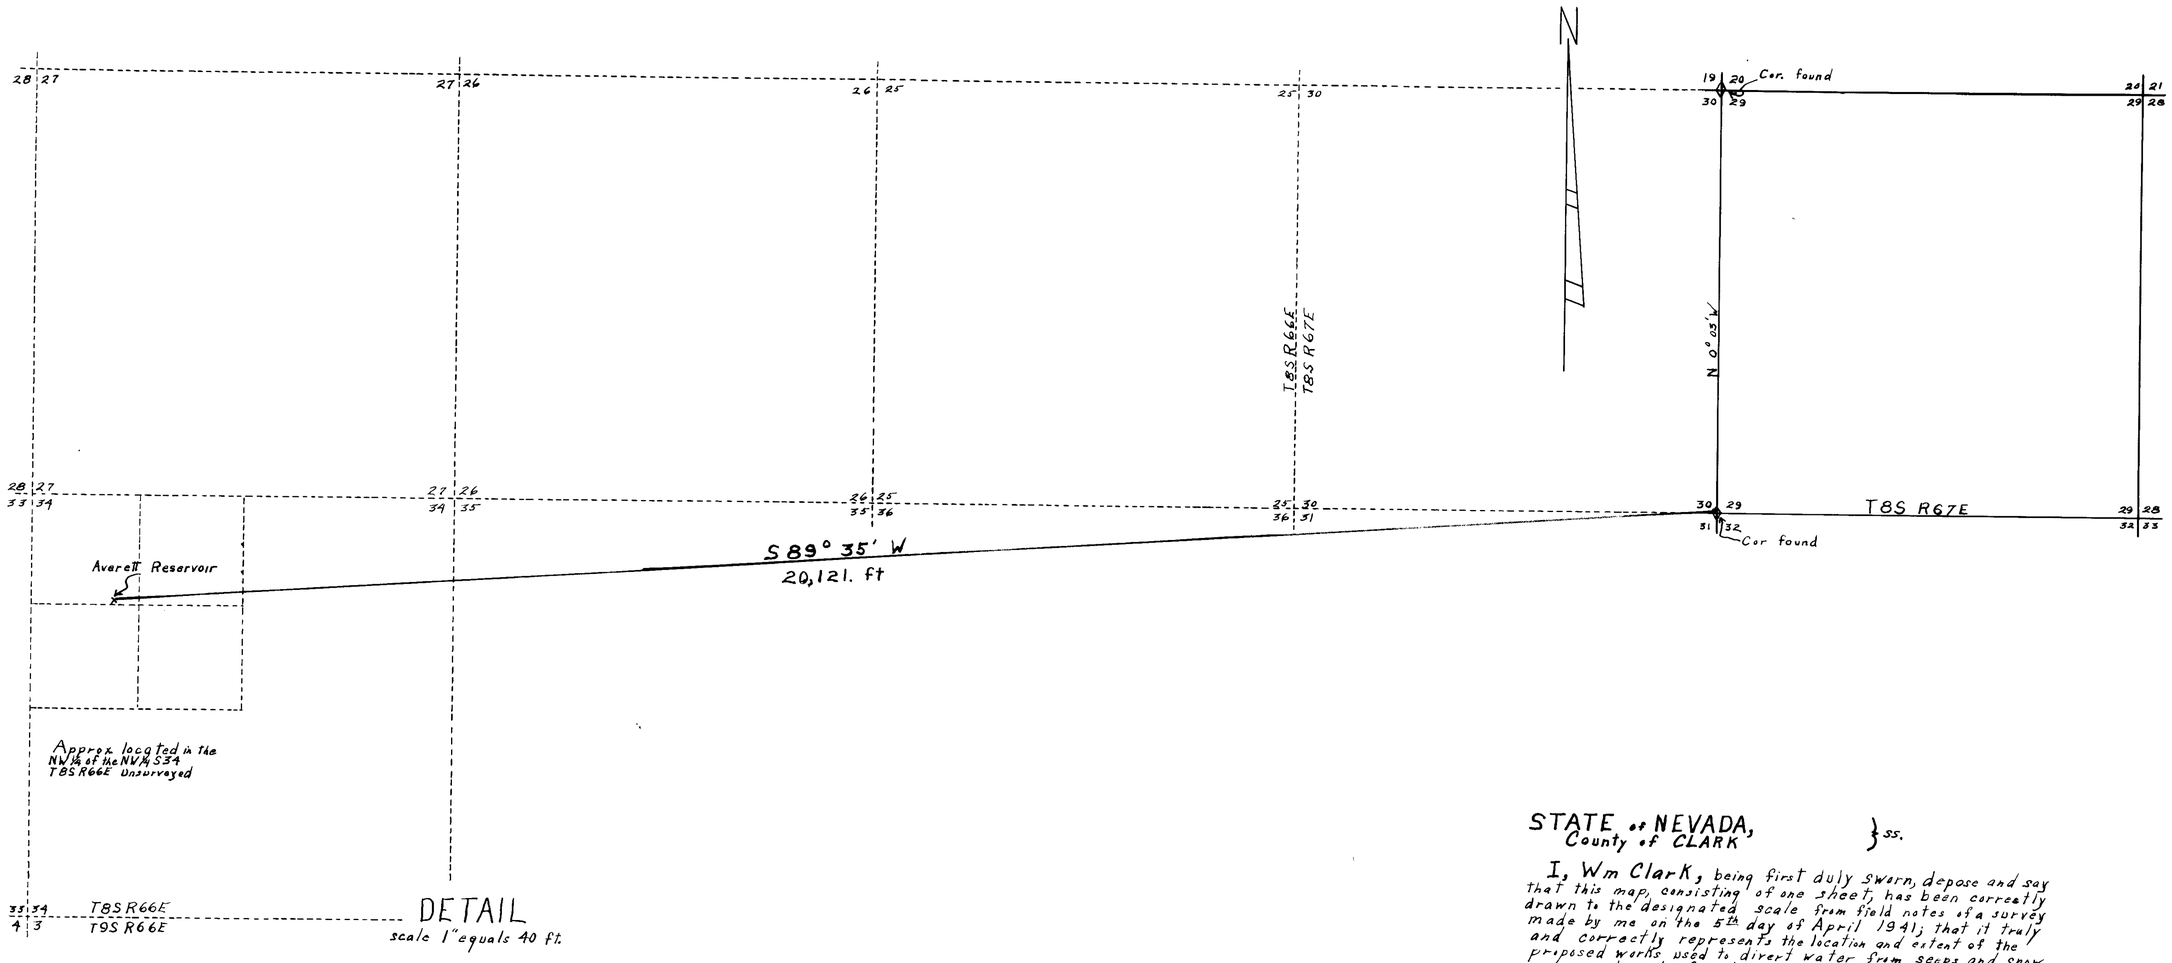

Masonry Dam
Max. Height 10ft. Max. Length 40ft.
Cement plastered on upstream side with a 2" Drain in the bottom and a concrete lined spillway. over the crest on the west abutment.

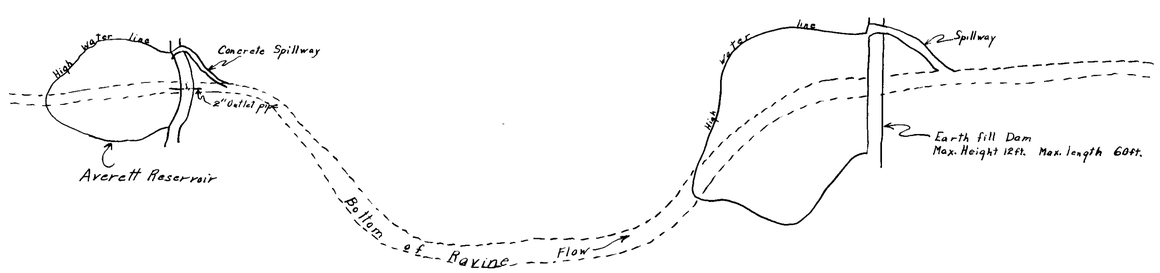

STATE of NEVADA,
County of CLARK } ss.

I, Wm Clark, being first duly sworn, depose and say that this map, consisting of one sheet, has been correctly drawn to the designated scale from field notes of a survey made by me on the 5th day of April 1941; that it truly and correctly represents the location and extent of the proposed works used to divert water from seeps and snow water in Lincoln County by C.L. Averett for Stock watering and Domestic purposes. That the proposed point of diversion, the place and manner of use, and the relative size and shapes of the dams and reservoirs are correctly designated thereon.

Wm Clark
State Water Right Surveyor

Subscribed and sworn to befor me this 26th day of April 1941.

M. M. [illegible]
Notary Public in and for Clark County, Nevada.

SCALE
0 ft 1000 ft 2000 ft 3000 ft 4000 ft

2642 May 6, 1942

May 3, 1941
STATE ENGINEER'S OFFICE

MAP

APPLICATION TO APPROPRIATE WATER
From where?
for STOCKWATERING and DOMESTIC use

C.L. Averett Permit No. 10652