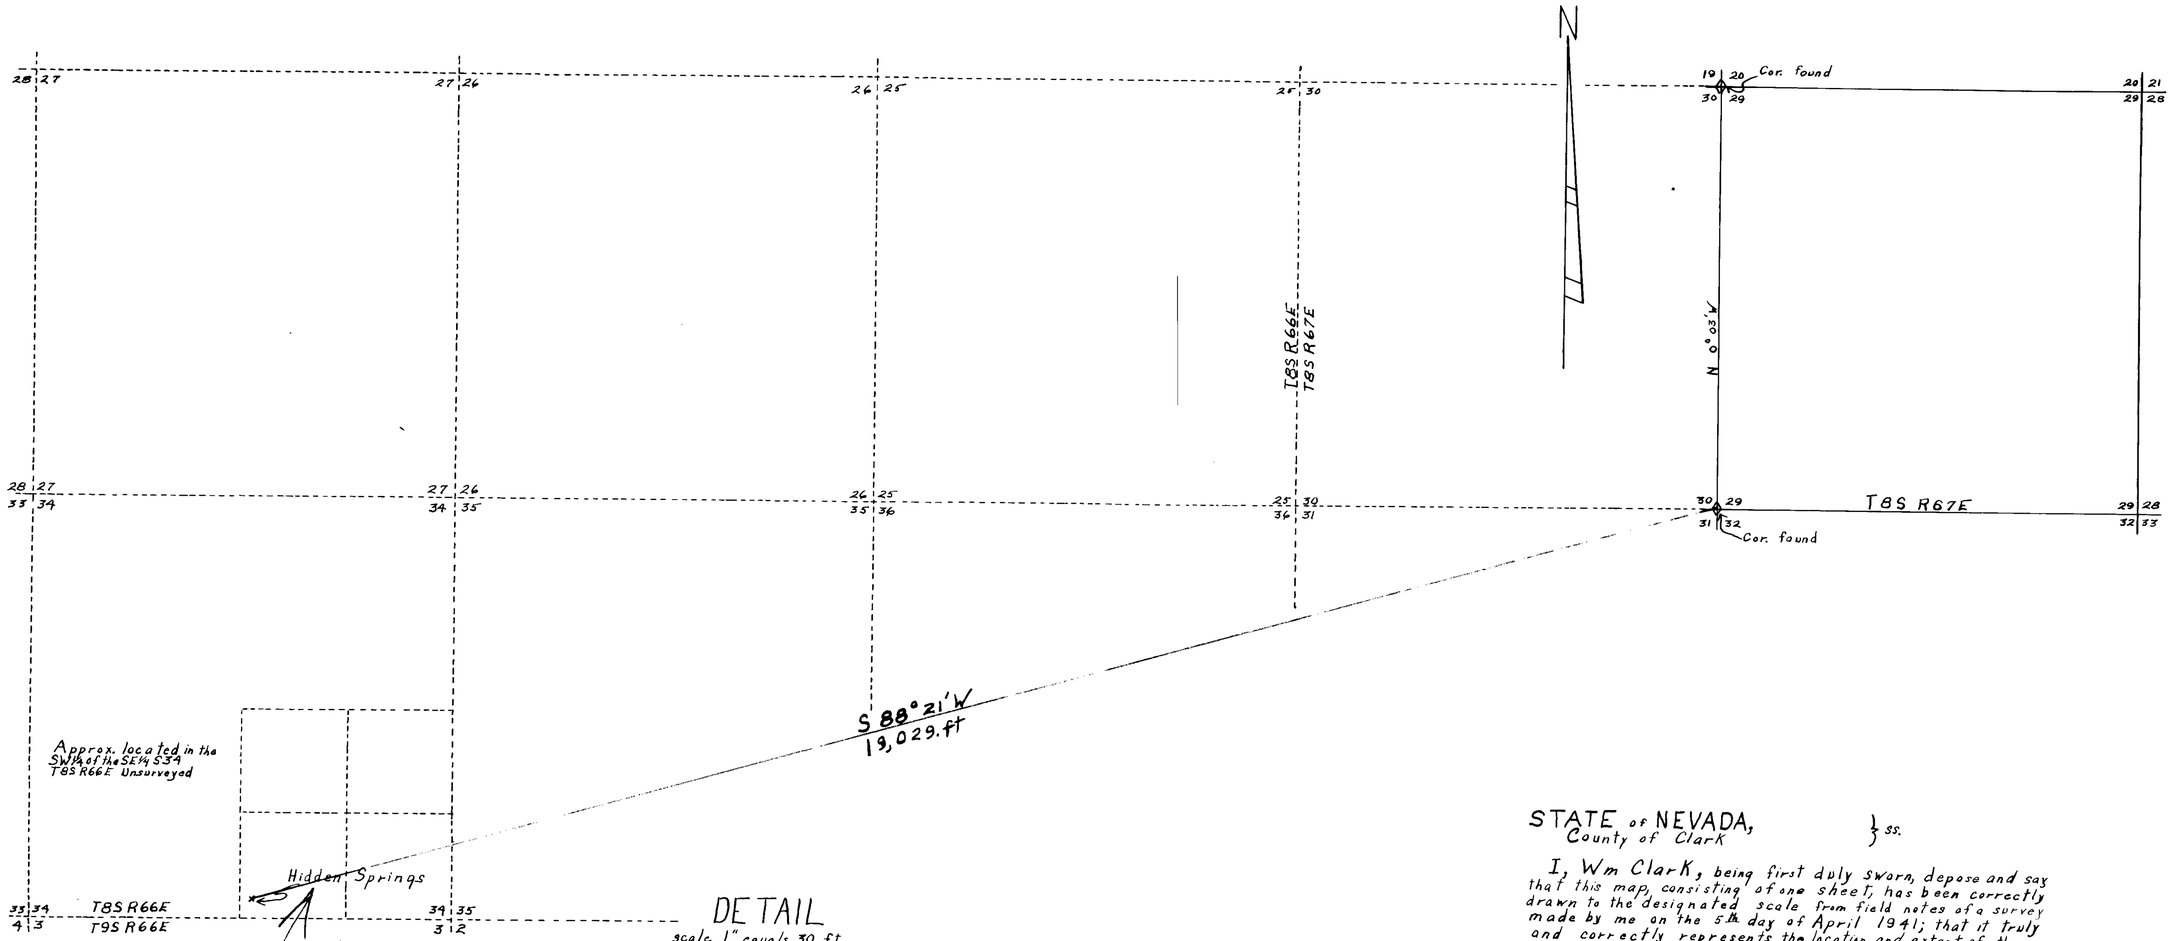

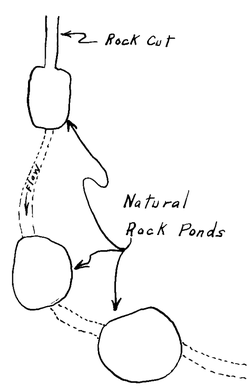

STATE of NEVADA, County of Clark } ss.

I, Wm Clark, being first duly sworn, depose and say that this map, consisting of one sheet, has been correctly drawn to the designated scale from field notes of a survey made by me on the 5th day of April 1941; that it truly and correctly represents the location and extent of the proposed works used to divert water from Hidden Springs in Lincoln County by C.L. Averett for Stockwatering and Domestic purposes. That the proposed point of diversion, the place and manner of use, and the relative size and shape of the pools are correctly designated thereon.

Wm Clark
State Water Right Surveyor.

Subscribed and sworn to befor me this 26th day of April 1941.

Notary Public in and for Clark County, Nevada.

SCALE

0 ft 1000 ft 2000 ft 3000 ft 4000 ft

M 2,643 May 6, 1942

FILED
May 2, 1941

MAP

APPLICATION TO APPROPRIATE WATER
From Hidden Springs
for STOCKWATERING and DOMESTIC use.

C.L. Averett Permit No. 10653