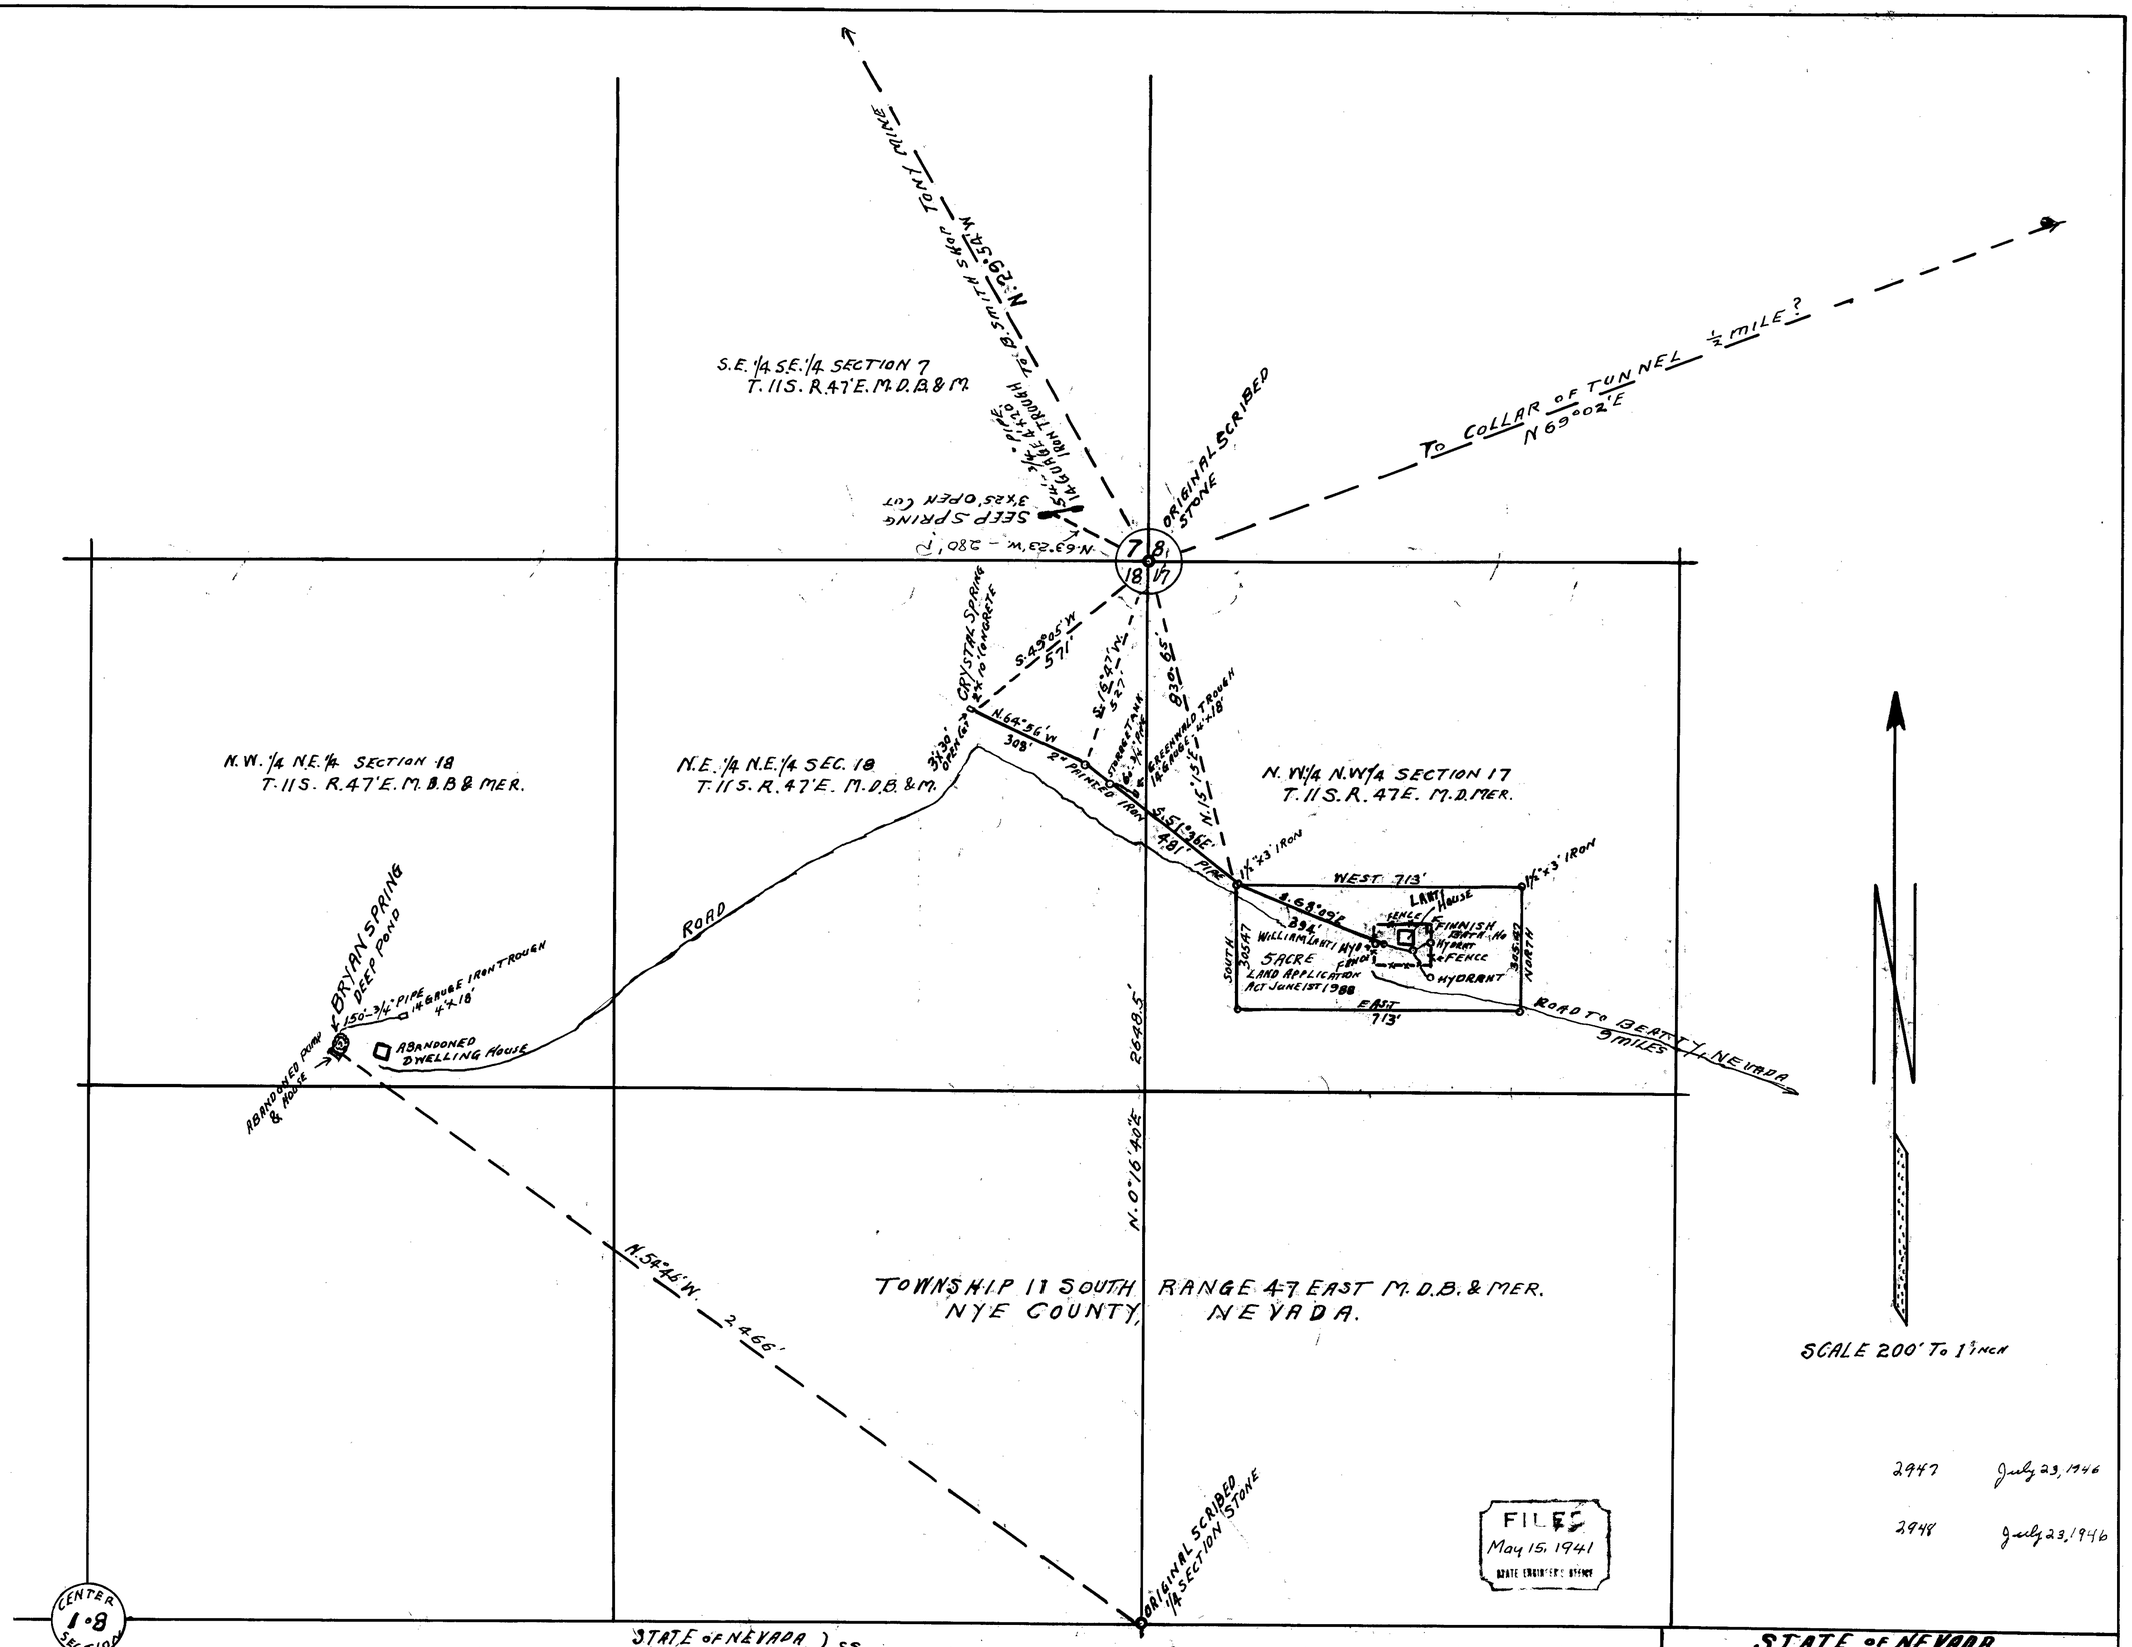

2947 July 23, 1946

2948 July 23, 1946

FILED
May 15, 1941
STATE ENGINEER'S OFFICE

STATE OF NEVADA }
COUNTY OF CLARK } S.S.

I, J.T. McWilliams, A STATE WATER RIGHT SURVEYOR BEING FIRST DULY SWORN DEPOSES AND SAYS THAT THE ACCOMPANYING MAP IS A TRUE AND ACCURATE MAP OF LOCATION OF BRYAN SPRING AND SEEP SPRING USED BY V.E. GREENWALD FOR STOCK WATERING PURPOSES, AS TAKEN FROM THE FIELD NOTES OF A SURVEY MADE BY ME COMPLETED ON MAY 3RD 1941. THAT THE MAP AND SURVEY WERE MADE AT INSTANCE OF V.E. GREENWALD OWNER OF CATTLE RANGEING ON ADJACENT LANDS.

SUBSCRIBED AND SWORN TO BEFORE ME THIS 12TH DAY OF MAY 1941

J.T. McWilliams
STATE WATER RIGHT SURVEYOR

NOTARY PUBLIC IN AND FOR CLARK COUNTY, NEVADA

MY COMMISSION EXPIRES JAN 23-1942

STATE OF NEVADA
STOCK WATERING
APPLICATION
V.E. GREENWALD, APPLICANT
BEATTY, NYE COUNTY, NEVADA.

10668 Place in → 10664