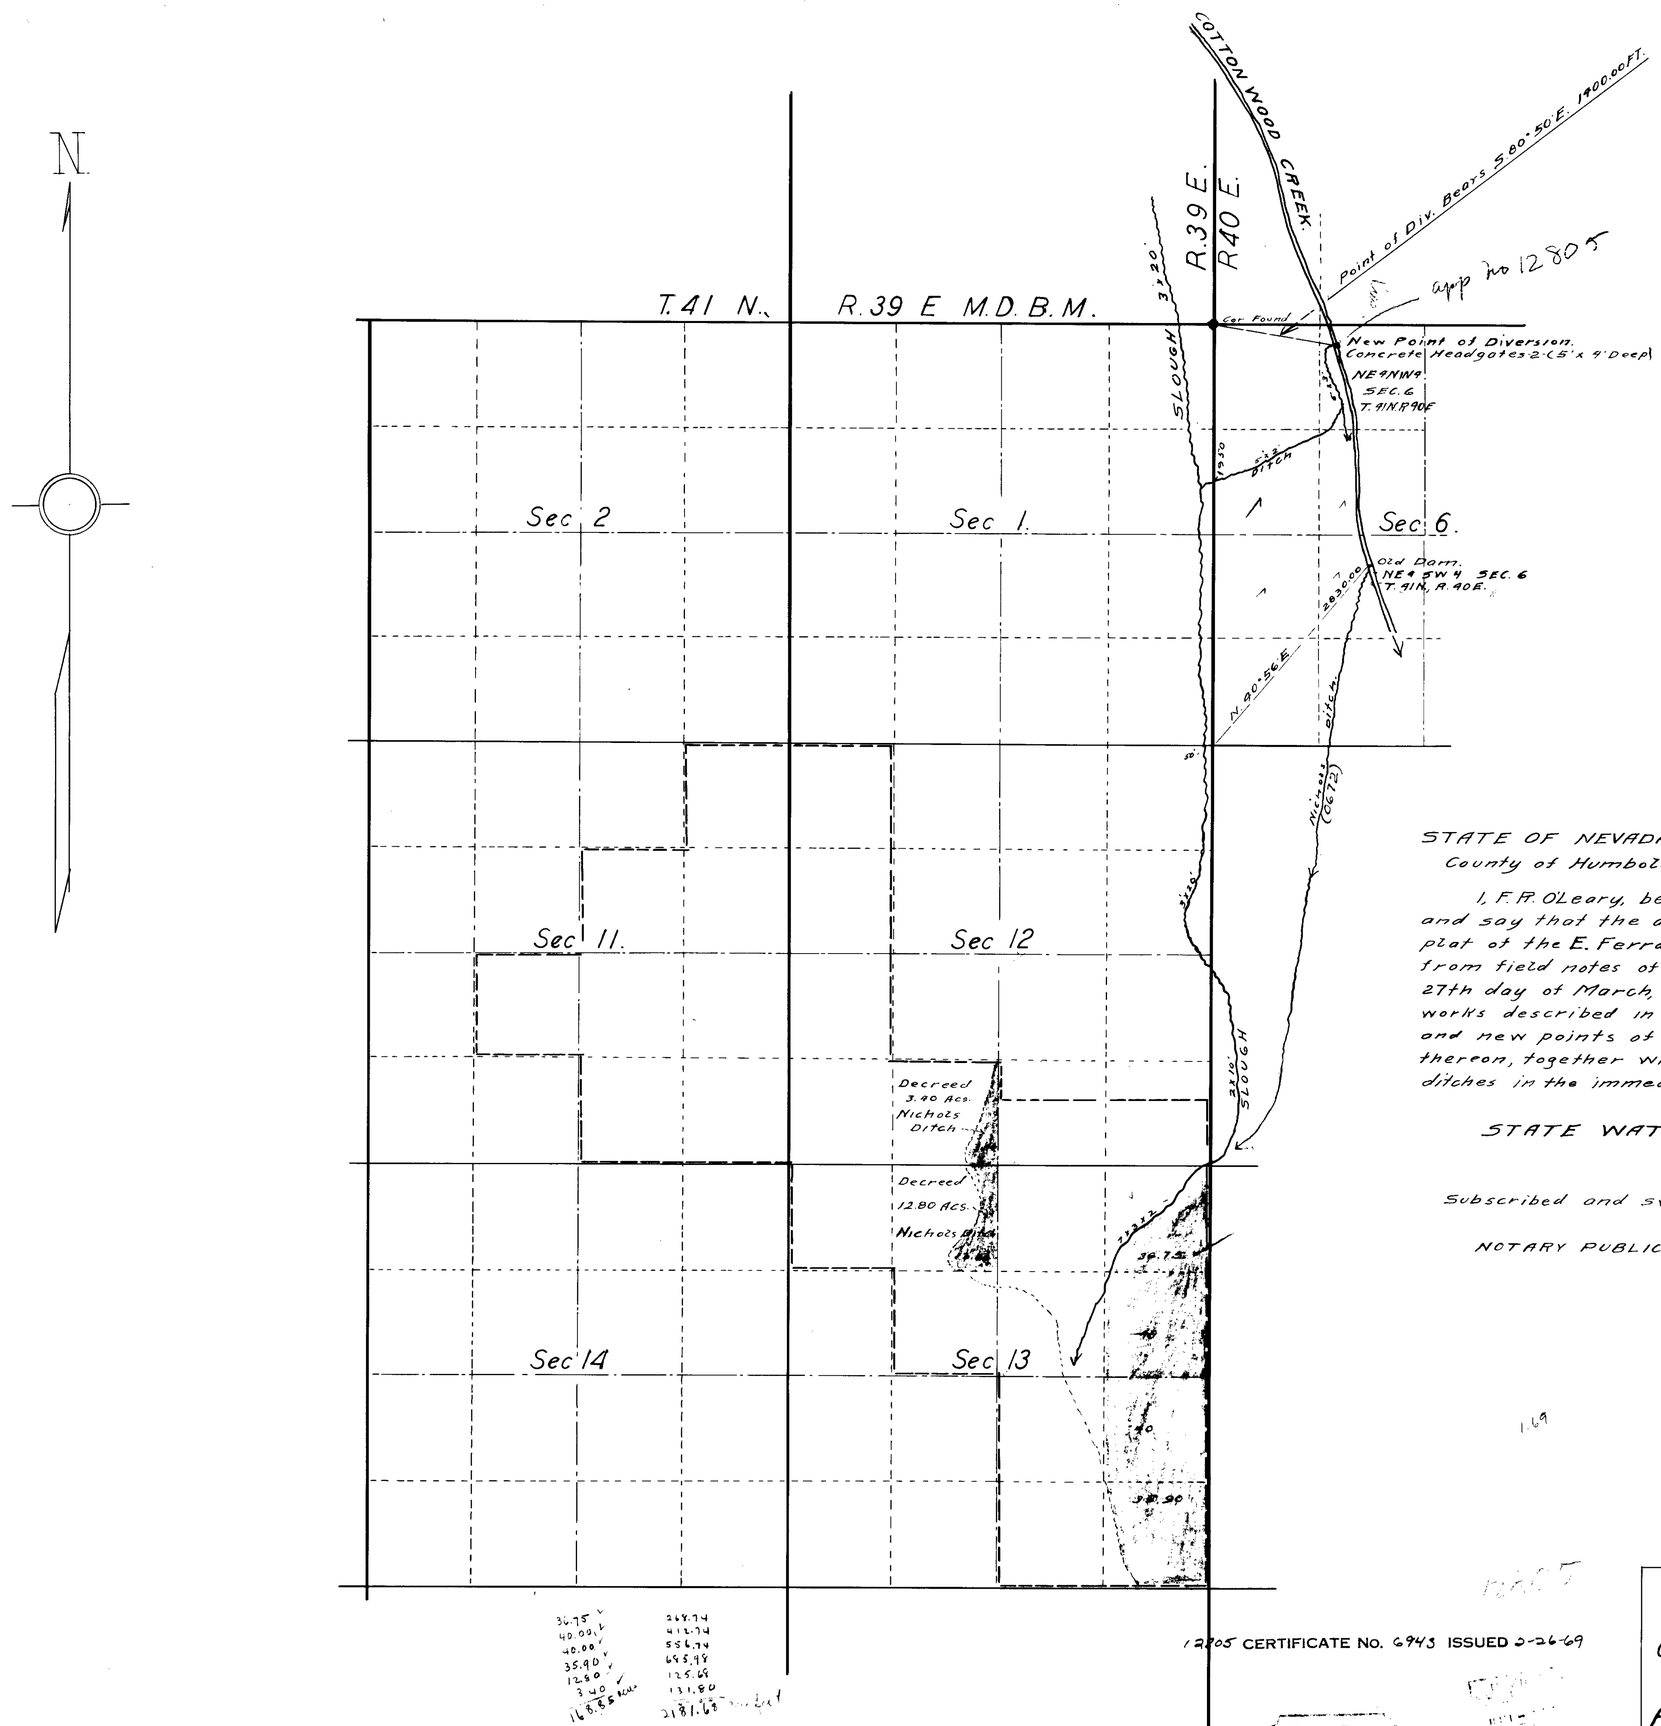

STATE OF NEVADA }
County of Humboldt } S.S.

I, F. R. O'Leary, being first duly sworn, depose and say that the above map is a true and accurate plat of the E. Ferraro irrigation works, as taken from field notes of a survey made by me on the 27th day of March, 1941; This map represents the works described in Application No 10673, the old and new points of Diversion are correctly shown thereon, together with the location of streams and ditches in the immediate vicinity

F. R. O'Leary

STATE WATER RIGHT SURVEYOR.

Subscribed and sworn to before me this 29th day of May, 1941.

NOTARY PUBLIC IN AND FOR HUMBOLDT COUNTY, NEVADA.

SCALE: 1 IN = 1000 FT.

1.69

2907 Oct. 24, 1945

12805 CERTIFICATE No. 6943 ISSUED 2-26-69

FILED
June 2, 1941

MAP TO ACCOMPANY
APPLICATION No.
OF Mrs. EDITH B. FERRARO
TO CHANGE
POINT OF DIVERSION
OF THE WATERS OF
COTTONWOOD CREEK.

12805–10673