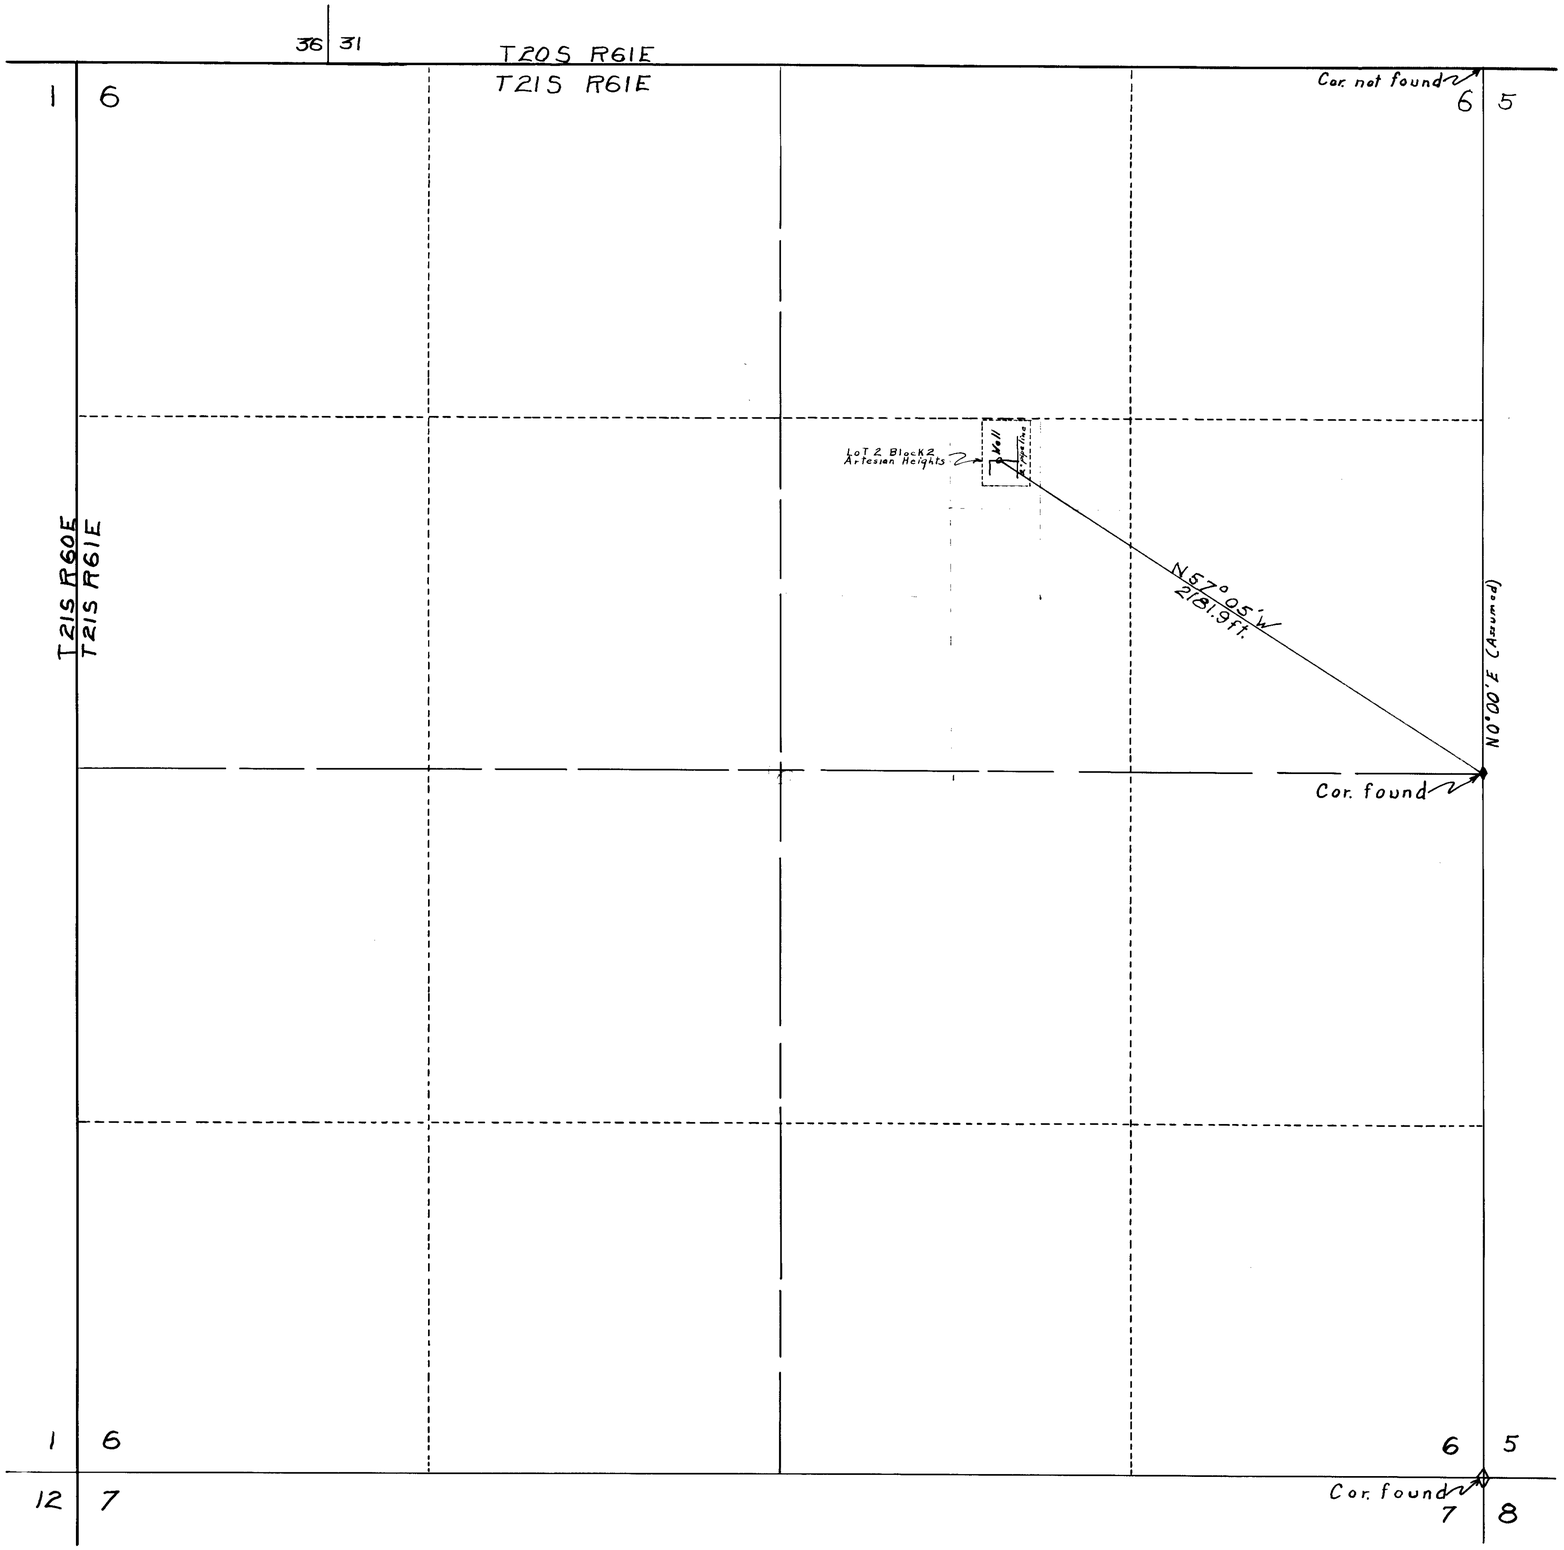

State of Nevada,
County of Clark } ss.

I William Clark, being first duly sworn, depose and say that this map, consisting of one sheet, has been correctly drawn to the designated scale from field notes of a survey made by me between the nineteenth day of June and the twenty-first day of June, 1941; that it truly and correctly represents the location and extent of the proposed works used to divert water from underground, in Clark County, by J.R. & ARLINE Edmonds for domestic and irrigation purposes. That the proposed point of diversion, the approximate location and size of the diverting pipe, and the boundaries of all lands served under this application, are correctly designated thereon.

W. Clark
State Water Right Surveyor

Subscribed and sworn to befor me this 23rd day of June, 1941.

[signature]

Notary Public in and for Clark County, Nevada

June 28, 1941

SCALE

0 ft 300 ft. 600 ft. 900 ft. 1200 ft.

2932 Mar 30 1941

10680

MAP

APPLICATION to APPROPRIATE WATER FOR DOMESTIC AND IRRIGATION use

by J.R. & ARLINE EDMONDS

~~PERMIT NO.~~

10680