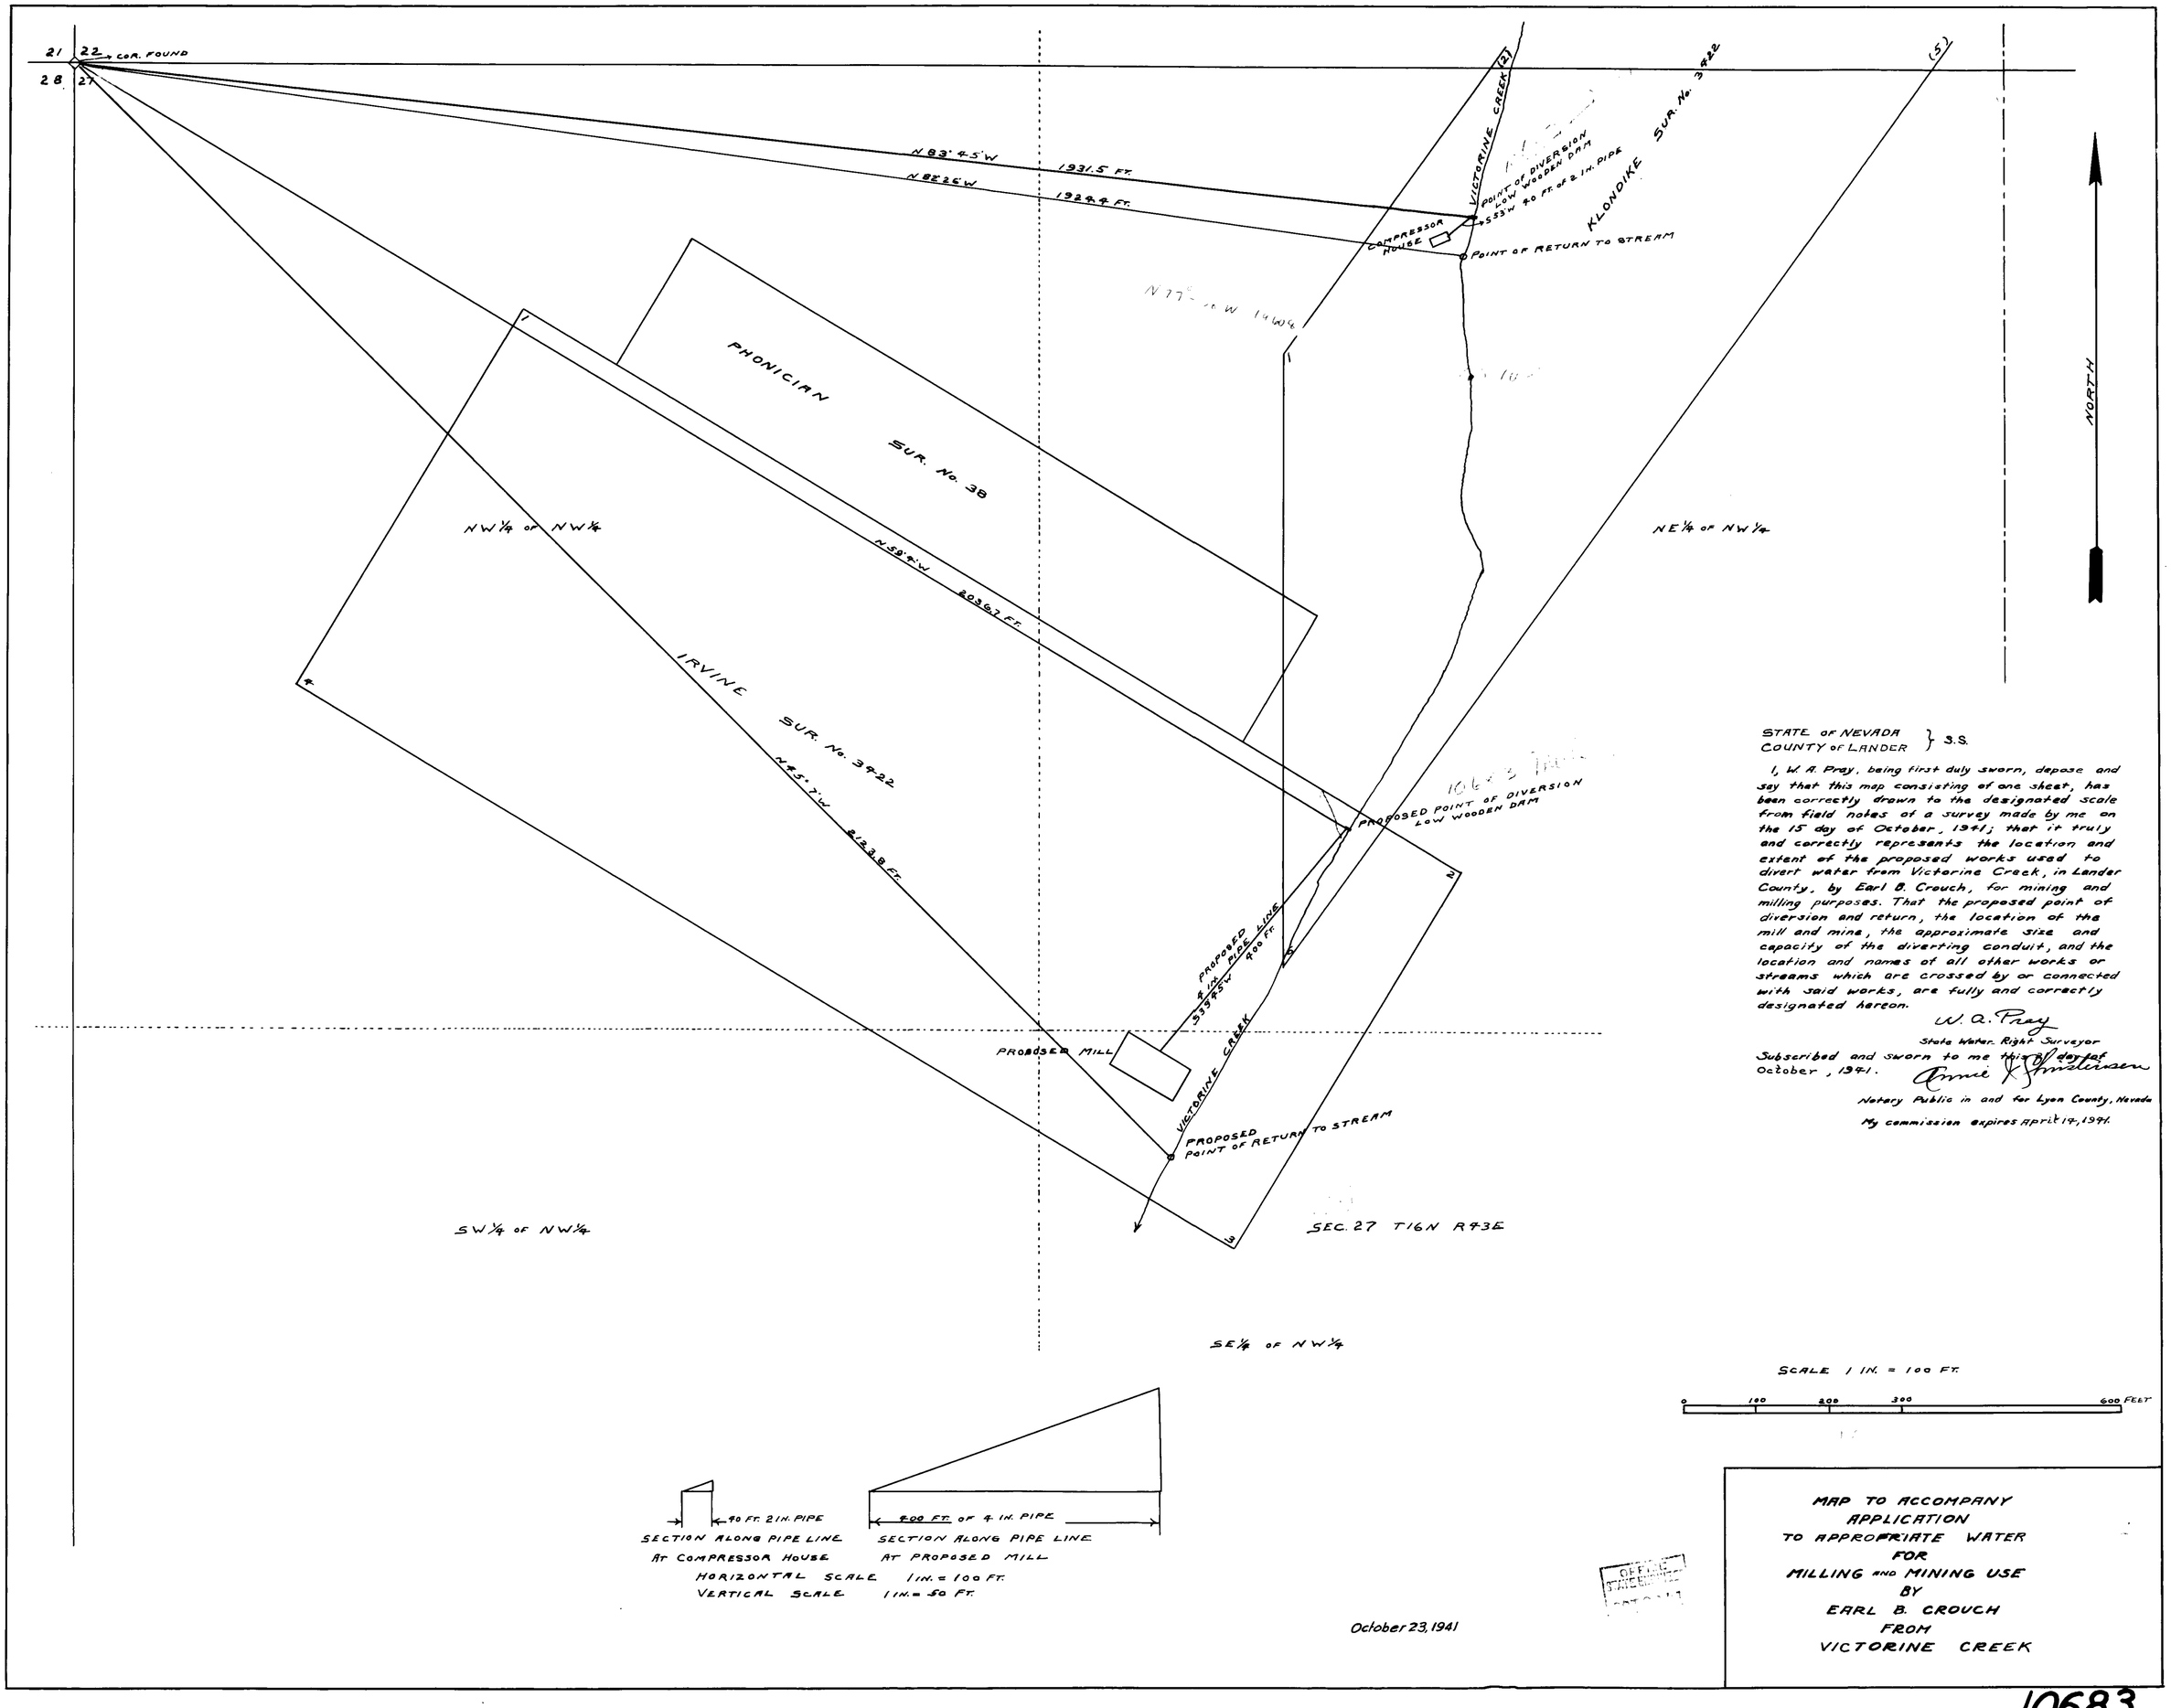

STATE OF NEVADA } S.S.
COUNTY OF LANDER

I, W. A. Pray, being first duly sworn, depose and say that this map consisting of one sheet, has been correctly drawn to the designated scale from field notes of a survey made by me on the 15 day of October, 1941; that it truly and correctly represents the location and extent of the proposed works used to divert water from Victorine Creek, in Lander County, by Earl B. Crouch, for mining and milling purposes. That the proposed point of diversion and return, the location of the mill and mine, the approximate size and capacity of the diverting conduit, and the location and names of all other works or streams which are crossed by or connected with said works, are fully and correctly designated hereon.

W. A. Pray
State Water Right Surveyor

Subscribed and sworn to me this 21 day of October, 1941.

Annie J. Christensen
Notary Public in and for Lyon County, Nevada

My commission expires April 14, 1941.

October 23, 1941

MAP TO ACCOMPANY
APPLICATION
TO APPROPRIATE WATER
FOR
MILLING AND MINING USE
BY
EARL B. CROUCH
FROM
VICTORINE CREEK

10683