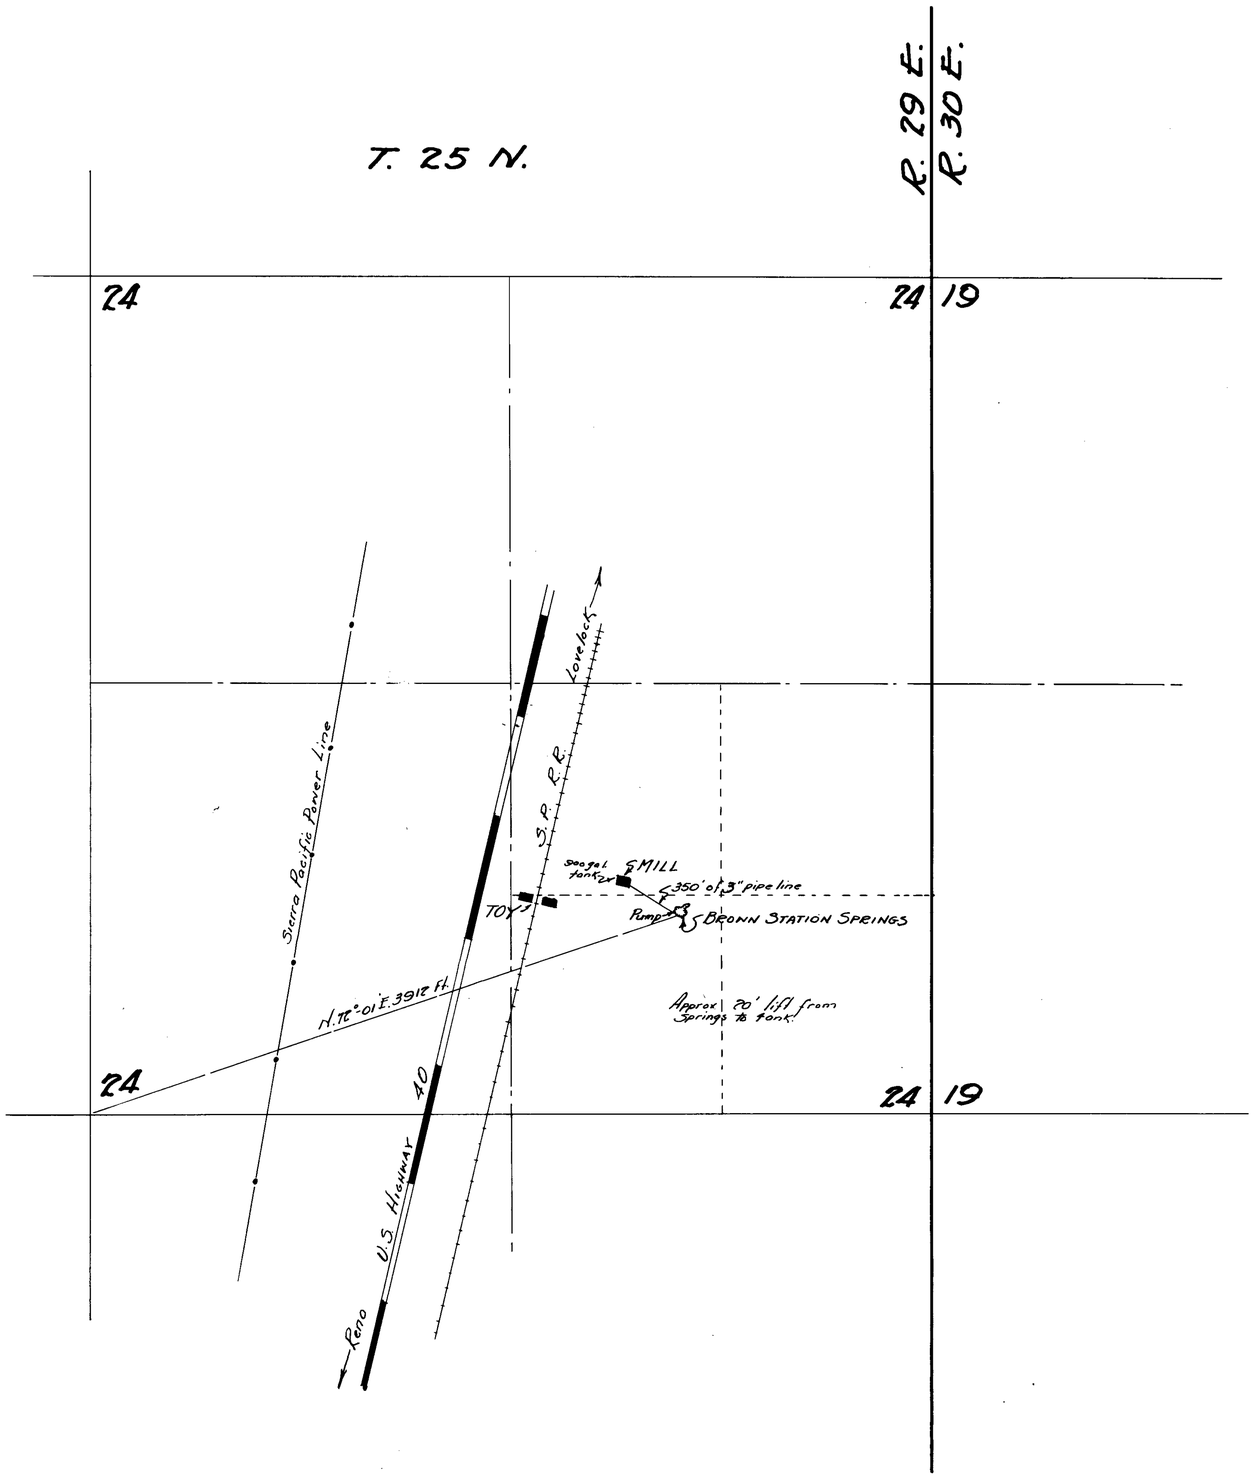

STATE OF NEVADA }
COUNTY OF PERSHING } SS

I, Robert S. Leighton, being first duly sworn, depose and say that this map consisting of one sheet, has been correctly drawn to the designated scale from field notes of a survey made by me on June 28, 1941; that it truly and correctly represents the location and extent of the works used to divert water from Brown Station Springs in Pershing County, by the Contact Mining Co., for mining & milling purposes. That the points of diversion, location of mill, size of conduit and the location and names of all other works or streams which are crossed by or connected with said works are fully and correctly designated hereon.

Robert S. Leighton
STATE WATER RIGHTS SURVEYOR

Subscribed and sworn before me on this 11th day of July, 1941

John A. Gunderson
NOTARY PUBLIC IN AND FOR PERSHING COUNTY

Scale 1" = 500'

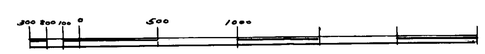

FILED
July 14, 1941
STATE ENGINEER

OFFICE STATE ENGINEER
JUL 14 1941

MAP TO ACCOMPANY APPLICATION TO APPROPRIATE WATER FOR MINING & MILLING BY CONTACT MINING CO. FROM BROWN STATION SPRINGS

10700