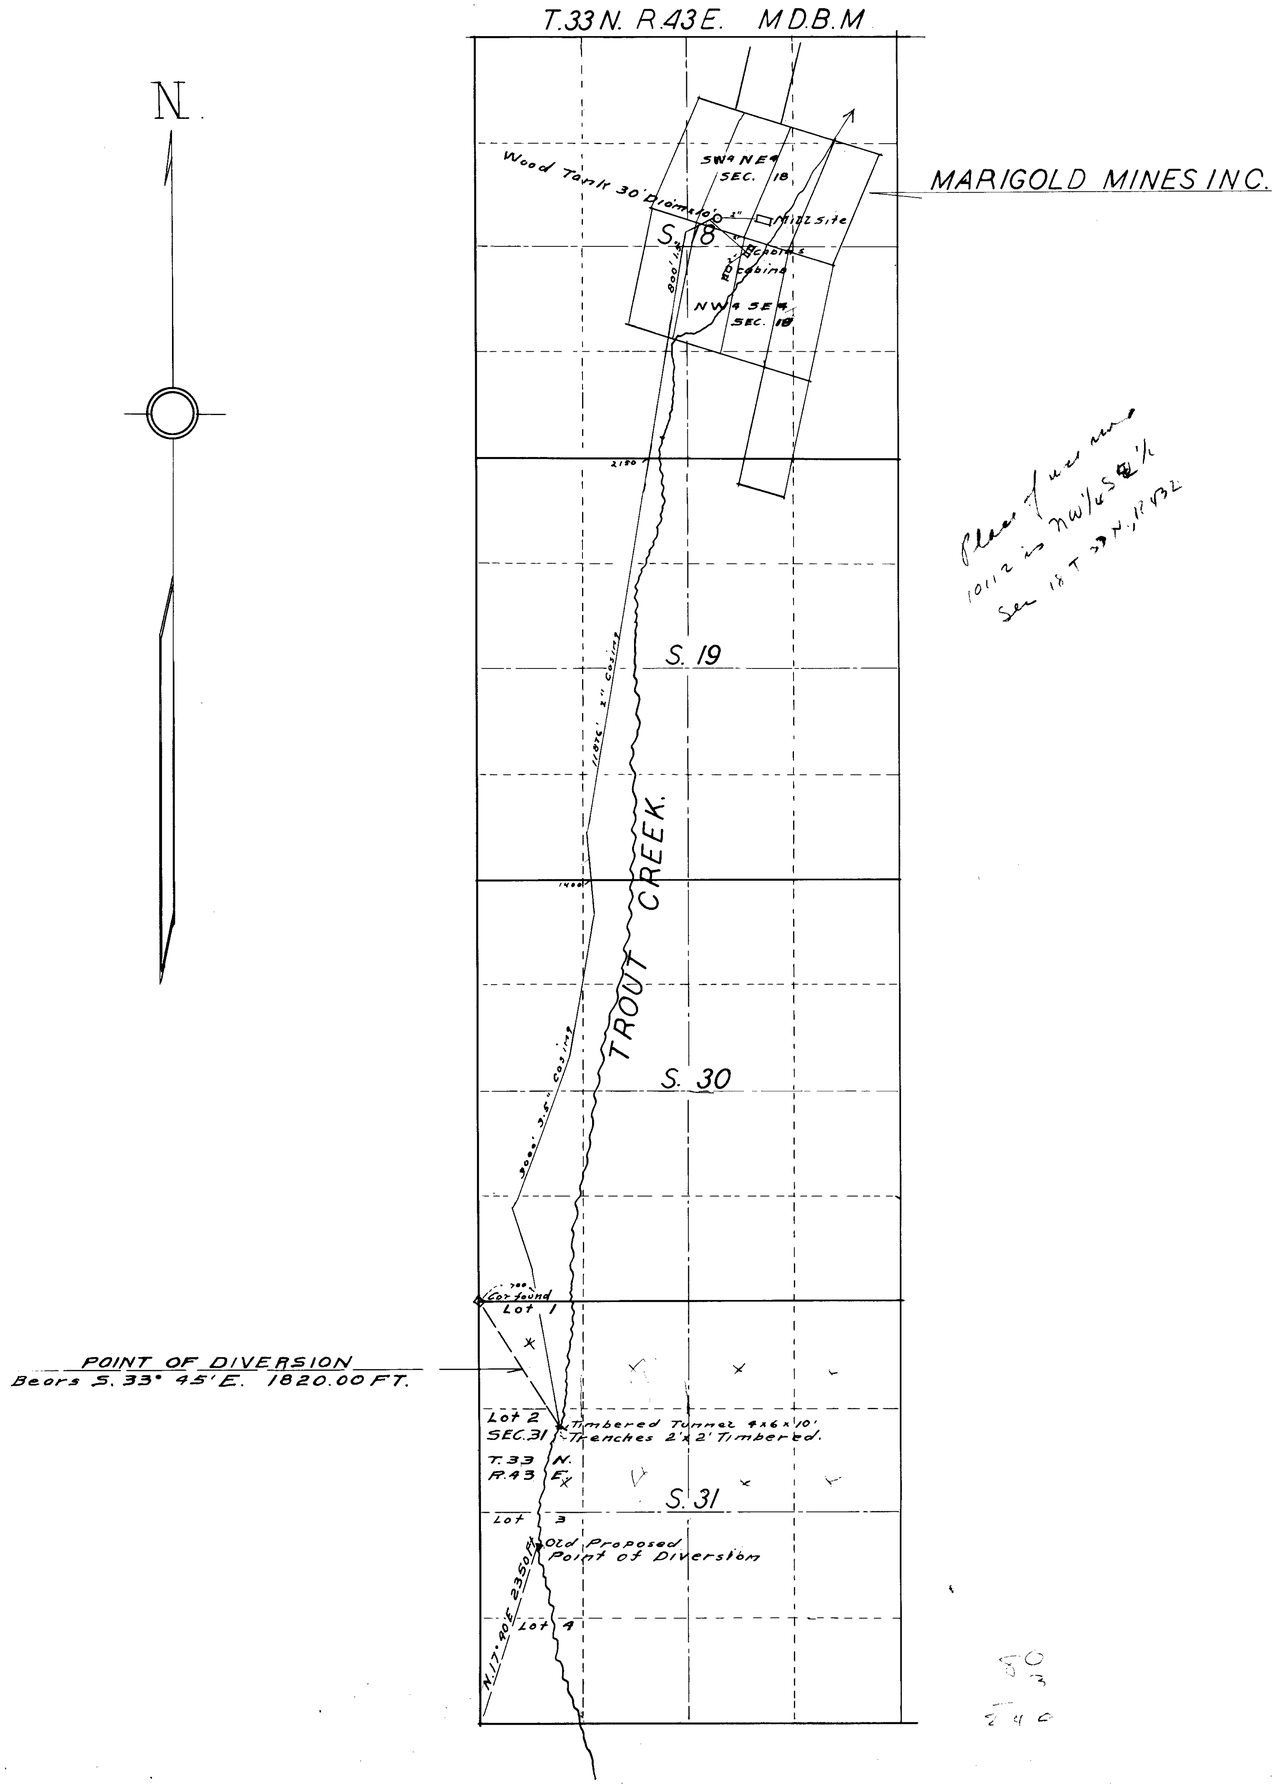

Place of use now
10112 is NW¼ SE¼
Sec 18 T 33 N, R 43 E

STATE OF NEVADA
County of Humboldt } S.S.

I, F. R. O'Leary, being first duly sworn, depose and say that this map, consisting of one sheet, has been correctly drawn to the designated scale from field notes of a survey made by me on the 16th day of August, 1941; that it truly and correctly represents the location and extent of the works used to divert water from Trout Creek, in Humboldt County, by Marigold Mines, Inc. for mining and domestic purposes. That all other works or streams which are crossed by or connected with said works are correctly shown thereon.

F. R. O'Leary

Subscribed and sworn to before me this 20th day of Aug. 1941.

Gloria Germain

NOTARY PUBLIC IN AND FOR HUMBOLDT COUNTY, NEVADA.

SCALE: 1 IN. = 1000 FT.

0 1000 2000 3000 4000 5000 FT.

Certificate No. Issued

MAP TO ACCOMPANY
APPLICATION
TO APPROPRIATE WATER
FOR
MINING & MILLING PURPOSES
BY
MARIGOLD MINES, INC.
FROM
TROUT CREEK.

FILED
August 21, 1941
STATE ENGINEER'S OFFICE

OFFICE STATE ENGINEER
AUG 21 41

10701