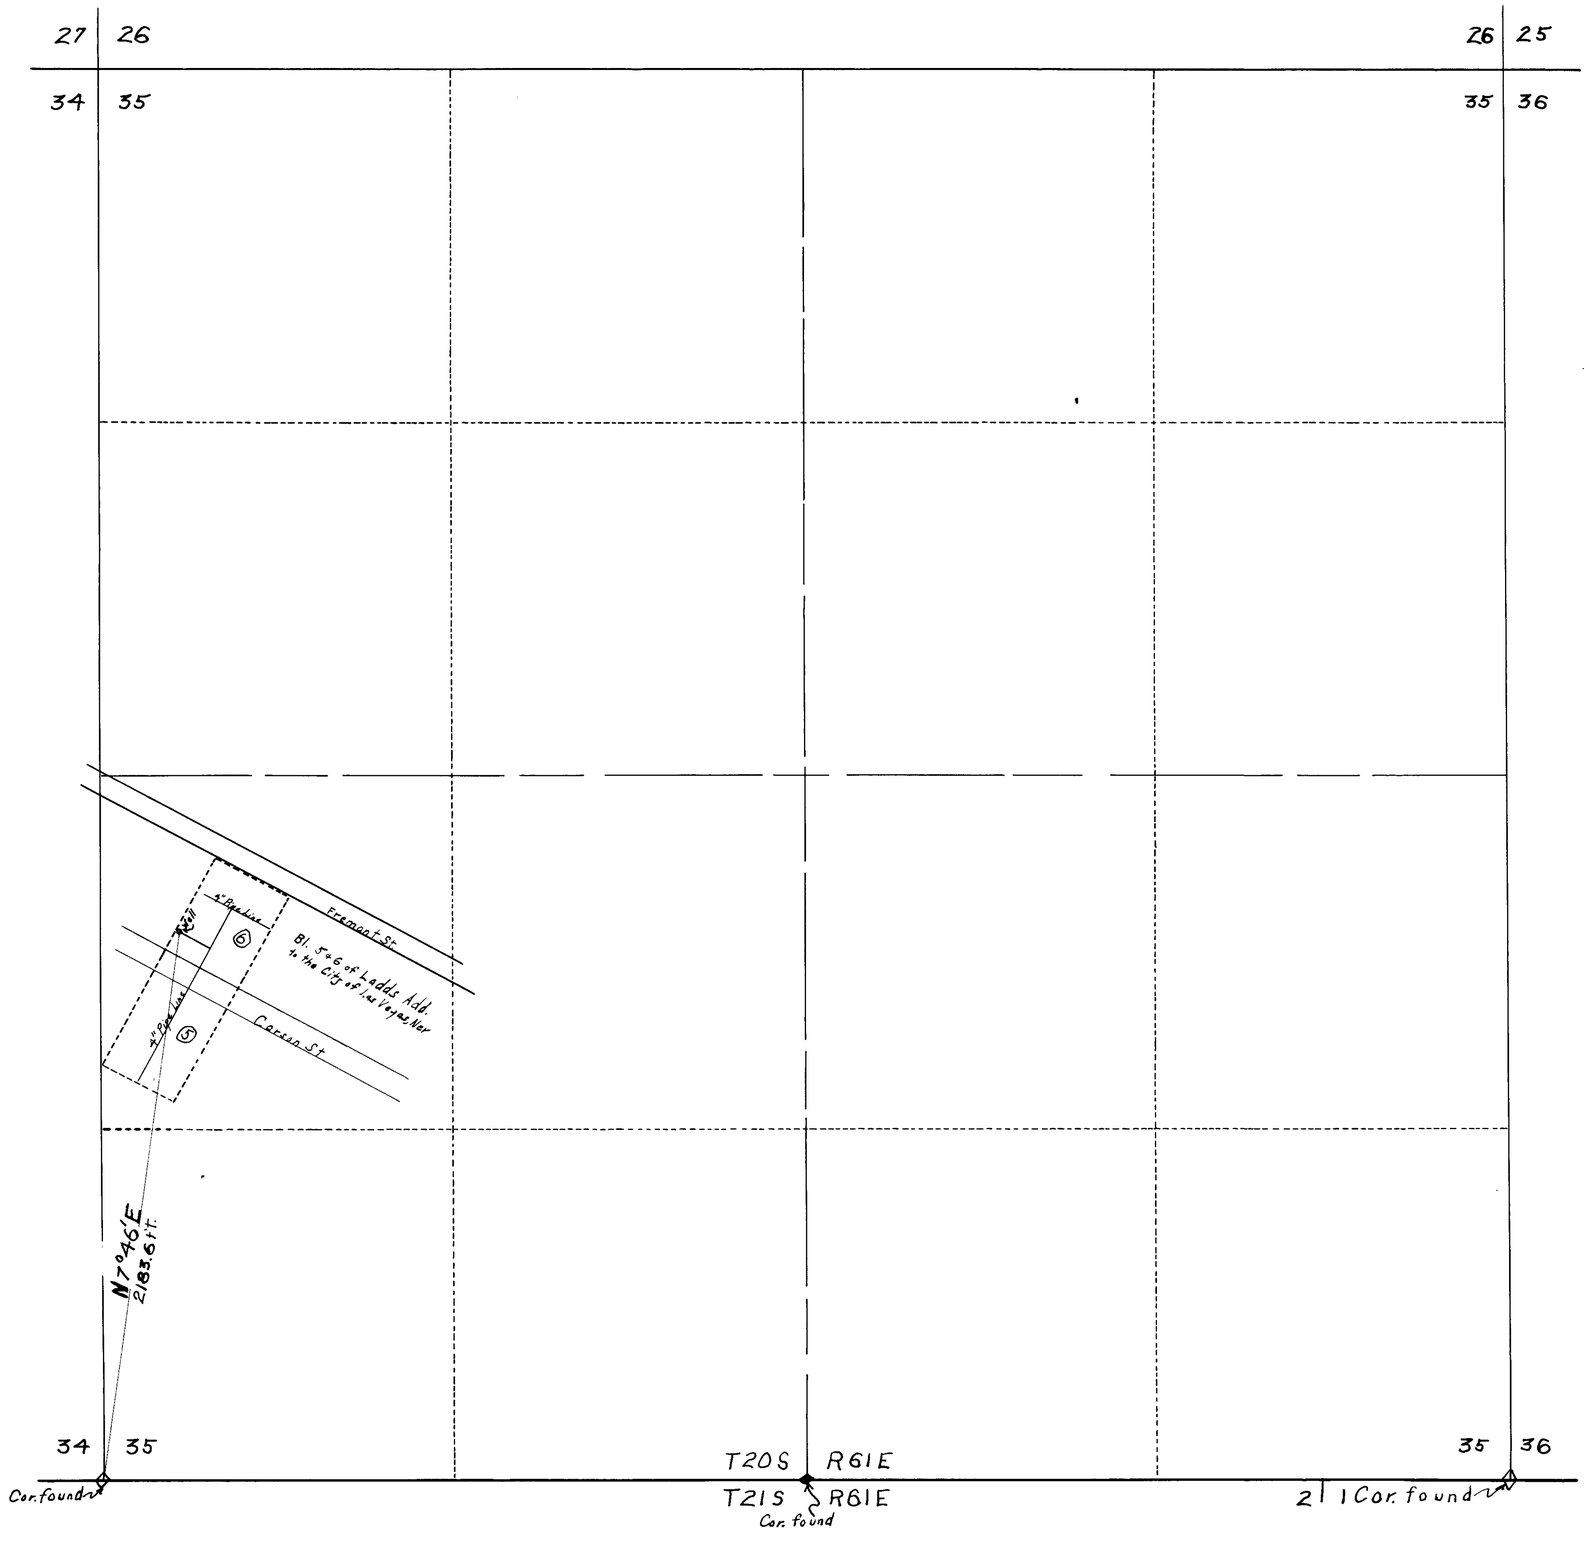

N

State of Nevada,
County of Clark } ss.

I, William Clark being first duly sworn, depose and say that this map, consisting of one sheet, has been correctly drawn to the designated scale from field notes of a survey made by me between the fourteenth day of July and the nineteenth day of July, 1941; that it truly and correctly represents the location and extent of the proposed works used to divert water from Underground in Clark County, by Harold J. and Geraldine M. Stocker for Quasi-Municipal purposes. That the proposed point of diversion, the approximate location and size of the diverting pipe, and the boundaries of all lands served under this application, are correctly designated thereon.

W. Clark
State Water Right Surveyor.

Subscribed and sworn to before me this 19th day of July, 1941.

Anna Moss
Notary Public in and for Clark County, Nevada.

July 24, 1941

SCALE

0 ft. 300 ft 600 ft 900 ft 1200 ft

2881 July 27, 1945

MAP

APPLICATION TO APPROPRIATE WATER

for QUASI-MUNICIPAL use

by Harold J. and Geraldine M. Stocker

Permit No.
10702