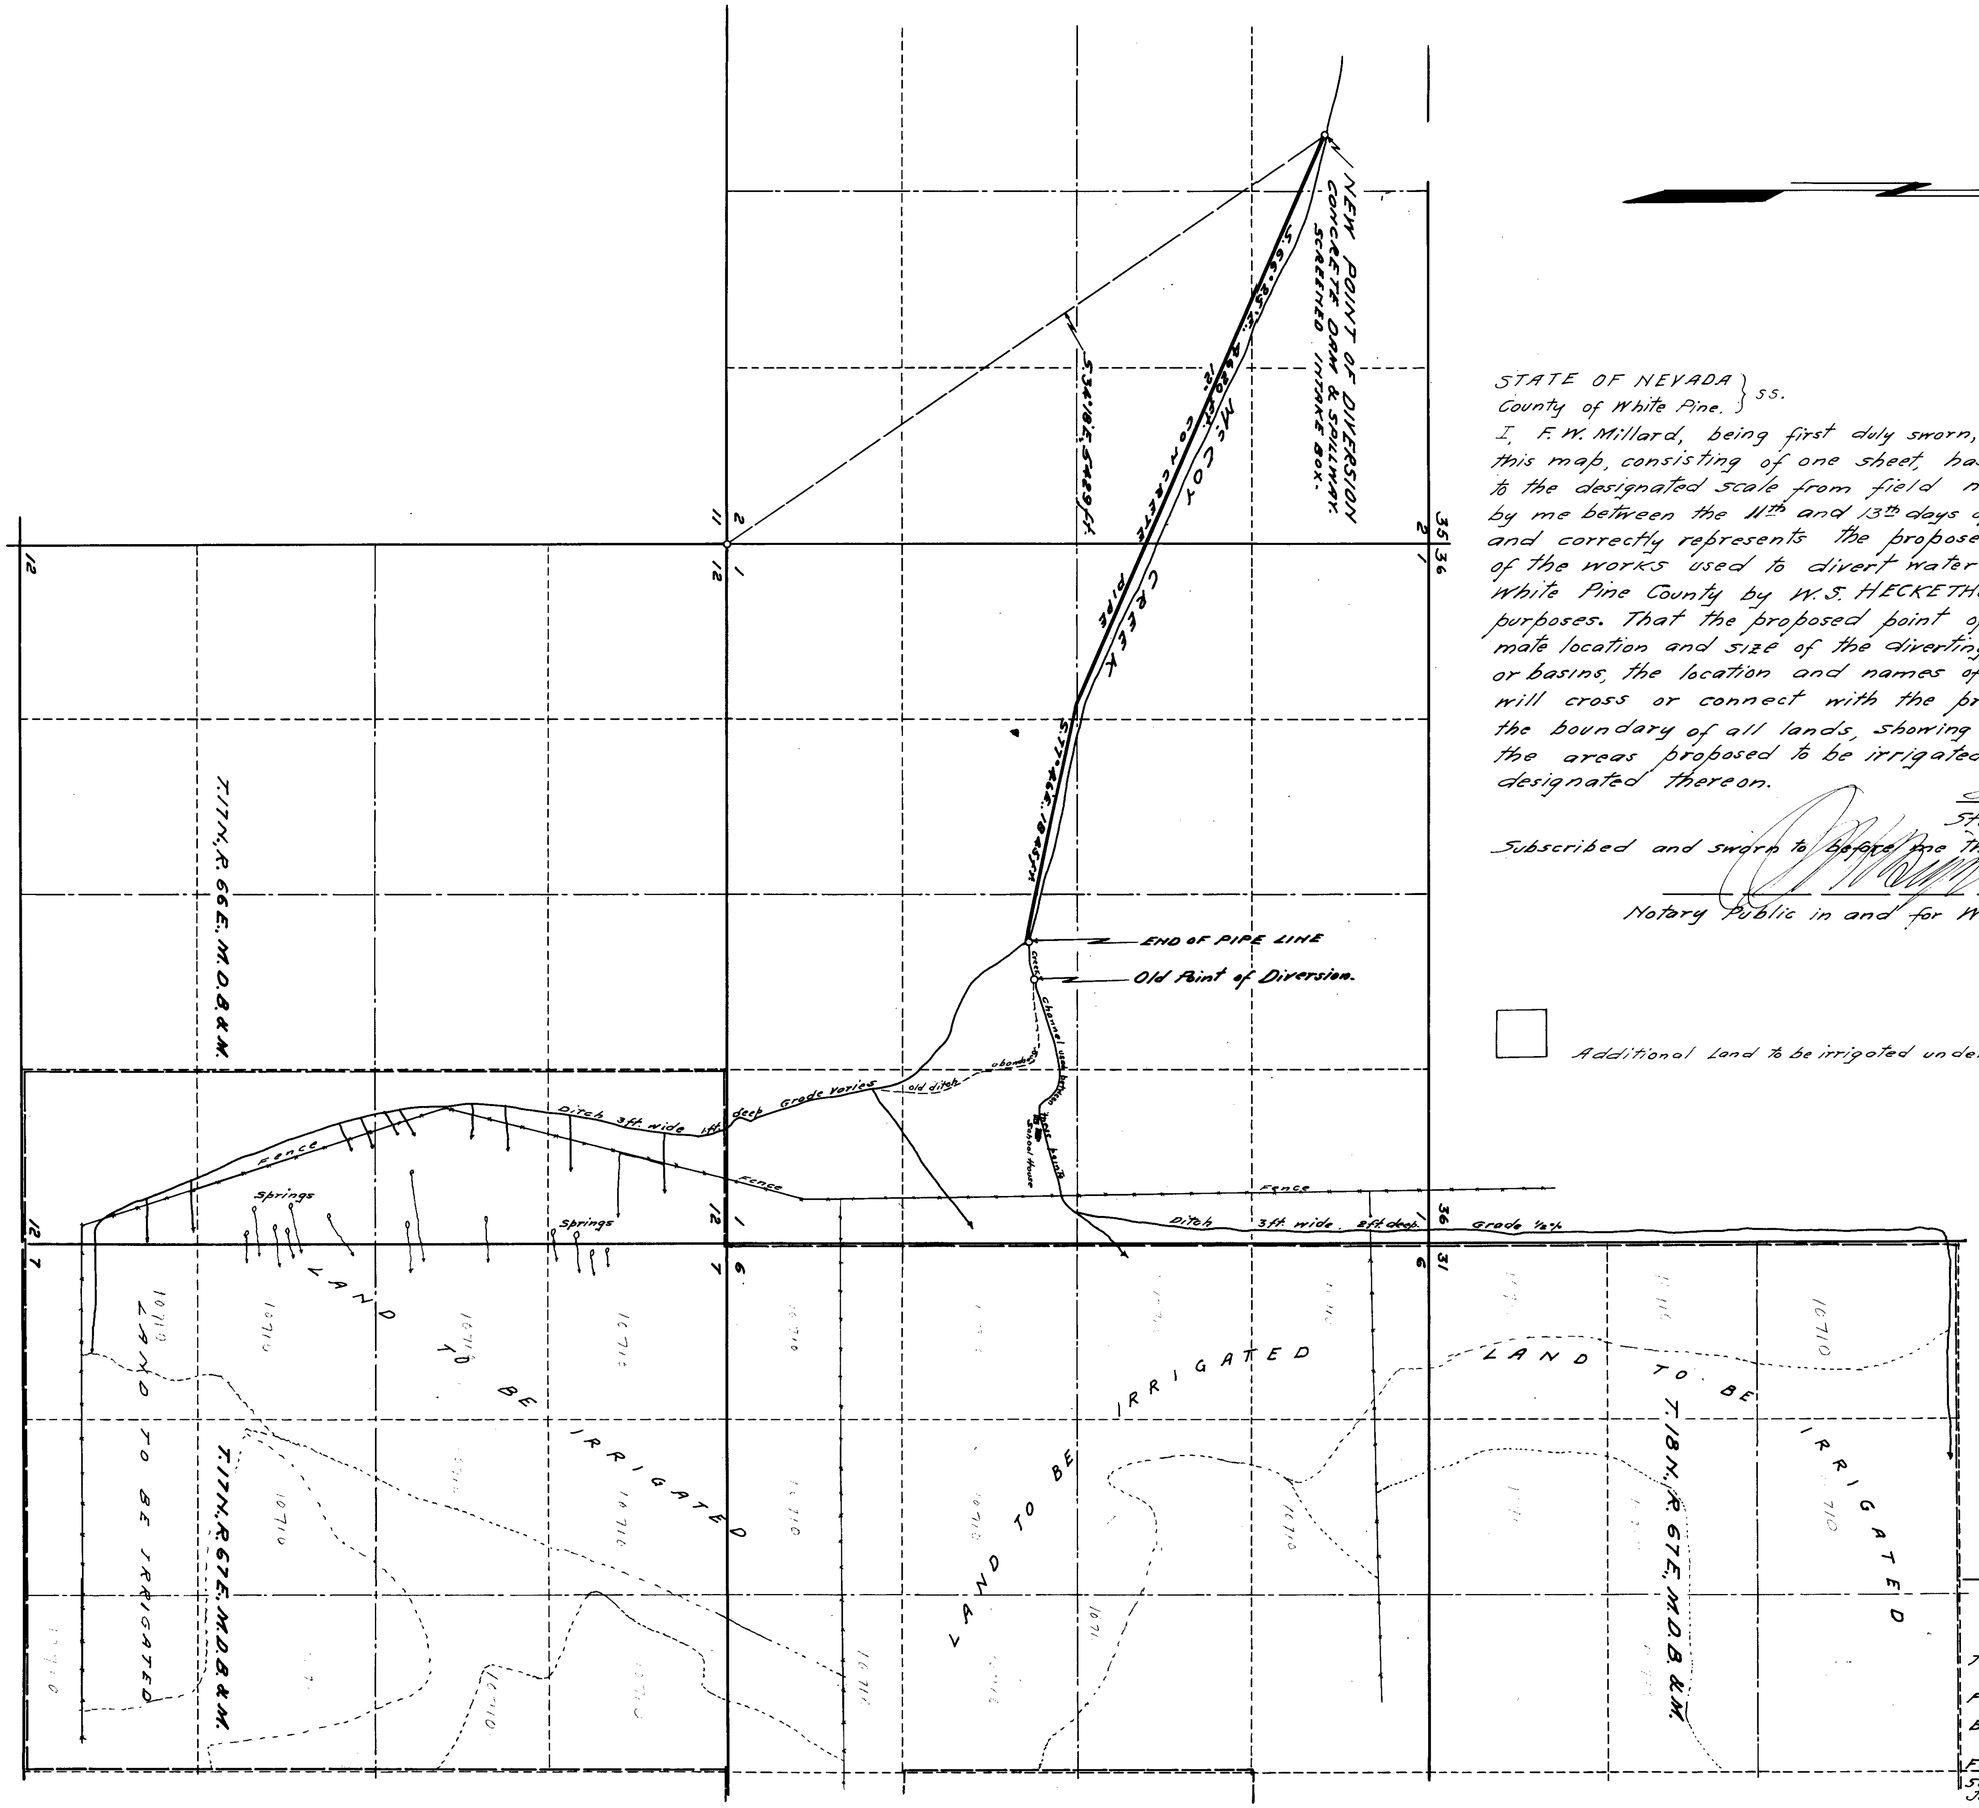

STATE OF NEVADA }
County of White Pine. } ss.

I, F. W. Millard, being first duly sworn, depose and say that this map, consisting of one sheet, has been correctly drawn to the designated scale from field notes of a survey made by me between the 11th and 13th days of June, 1941; that it truly and correctly represents the proposed location and extent of of the works used to divert water from McCoy CREEK in White Pine County by W. S. HECKETHORN for irrigation purposes. That the proposed point of diversion, the approximate location and size of the diverting conduit, all reservoirs or basins, the location and names of all other works which will cross or connect with the proposed works, and the boundary of all lands, showing by 40-acre subdivisions the areas proposed to be irrigated, are fully and correctly designated thereon.

F. W. Millard
State Water Right Surveyor.

Subscribed and sworn to before me this 21st day of June, 1941.

Notary Public in and for White Pine County, Nevada.

MAP TO ACCOMPANY
APPLICATION
TO APPROPRIATE WATER
FOR IRRIGATION
BY W. S. HECKETHORN
FROM McCOY CREEK

SURVEYED JUNE 12, 1941. BY- F.W. MILLARD & SON. ELY, NEVADA.

10710