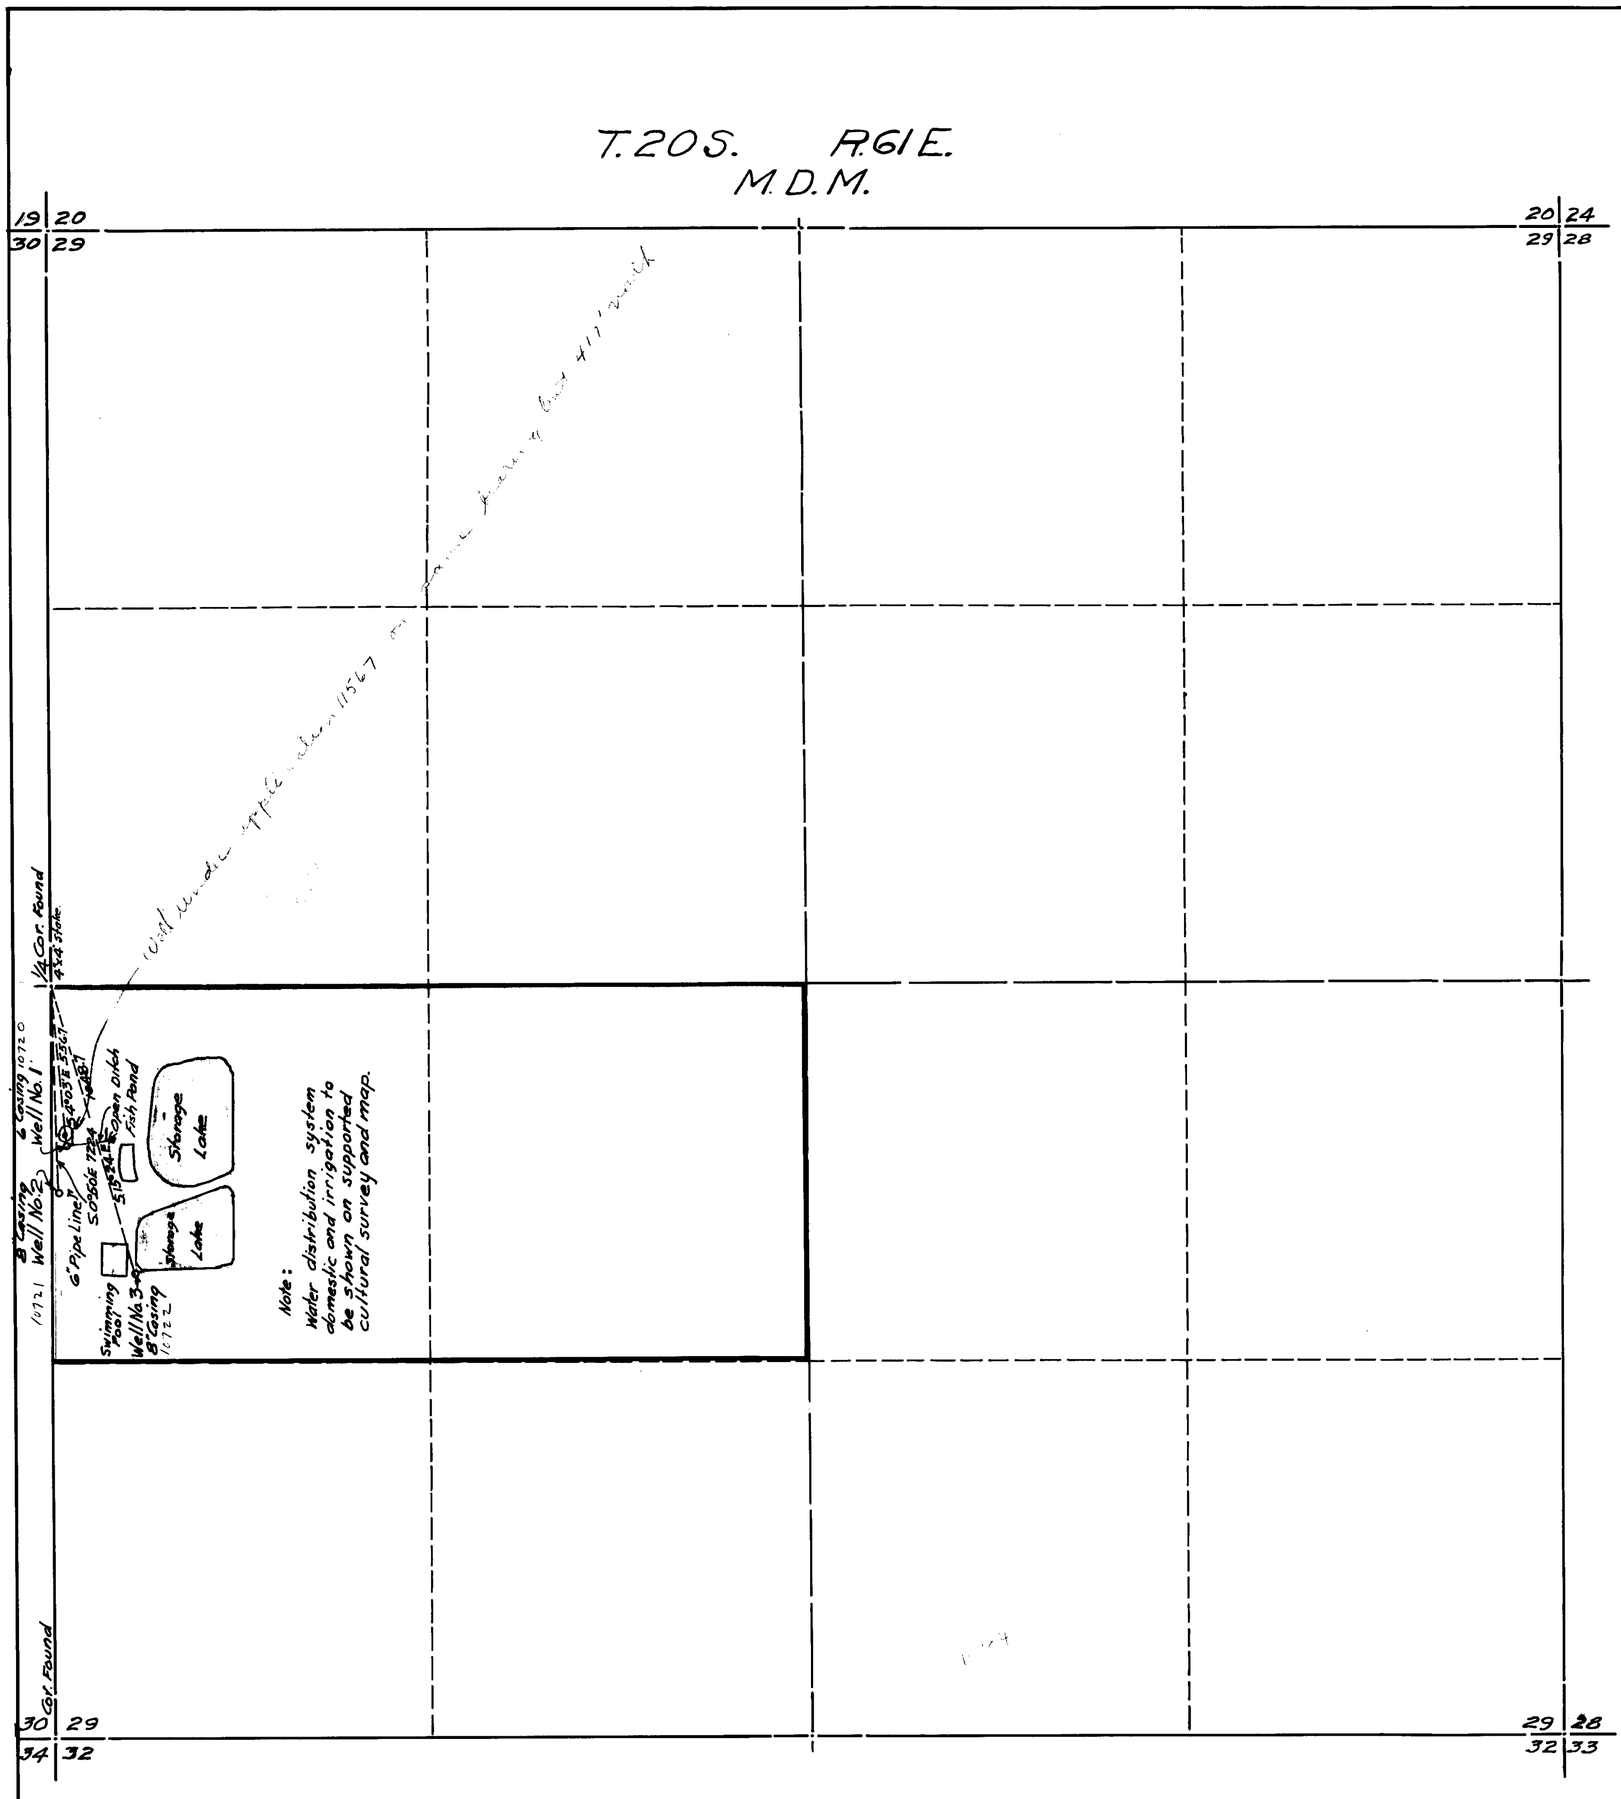

N

W E

STATE OF NEVADA }
COUNTY OF CLARK } S.S.

I, Van O. Eastland, being first duely sworn, depose and say that this map, consisting of one sheet, has been correctly drawn to the designated scale from field notes of a survey made by me, on the 22nd day of August 1941; that it truly and correctly represents the proposed location and extent of the work used to divert water from an under ground sourse in Clark County, by Thomas E. Sharp, for domestic and Irrigation purposes.

That the proposed point of diversion, location, and size of well casing pipe, and the boundaries of all lands under this application are correctly designated there on.

Van O. Eastland
State Water Right Surveyor.

Subscribed and sworn to before me this 25th day of August 1941.

Fred S. Johnson
Notary Public in and for Clark County Nevada.

SCALE

100 FT. 300 FT. 600 FT. 900 FT. 1200 FT.

FILED
September 10, 1941
STATE ENGINEER

OFFICE ENGINEER

MAP
OF
Application to Appropriate Water for Domestic and Irrigation purposes.
By. Thomas E. Sharp.
From under ground source.
Nos. 10720-10722

11567 Place in → 10720-10721-10722