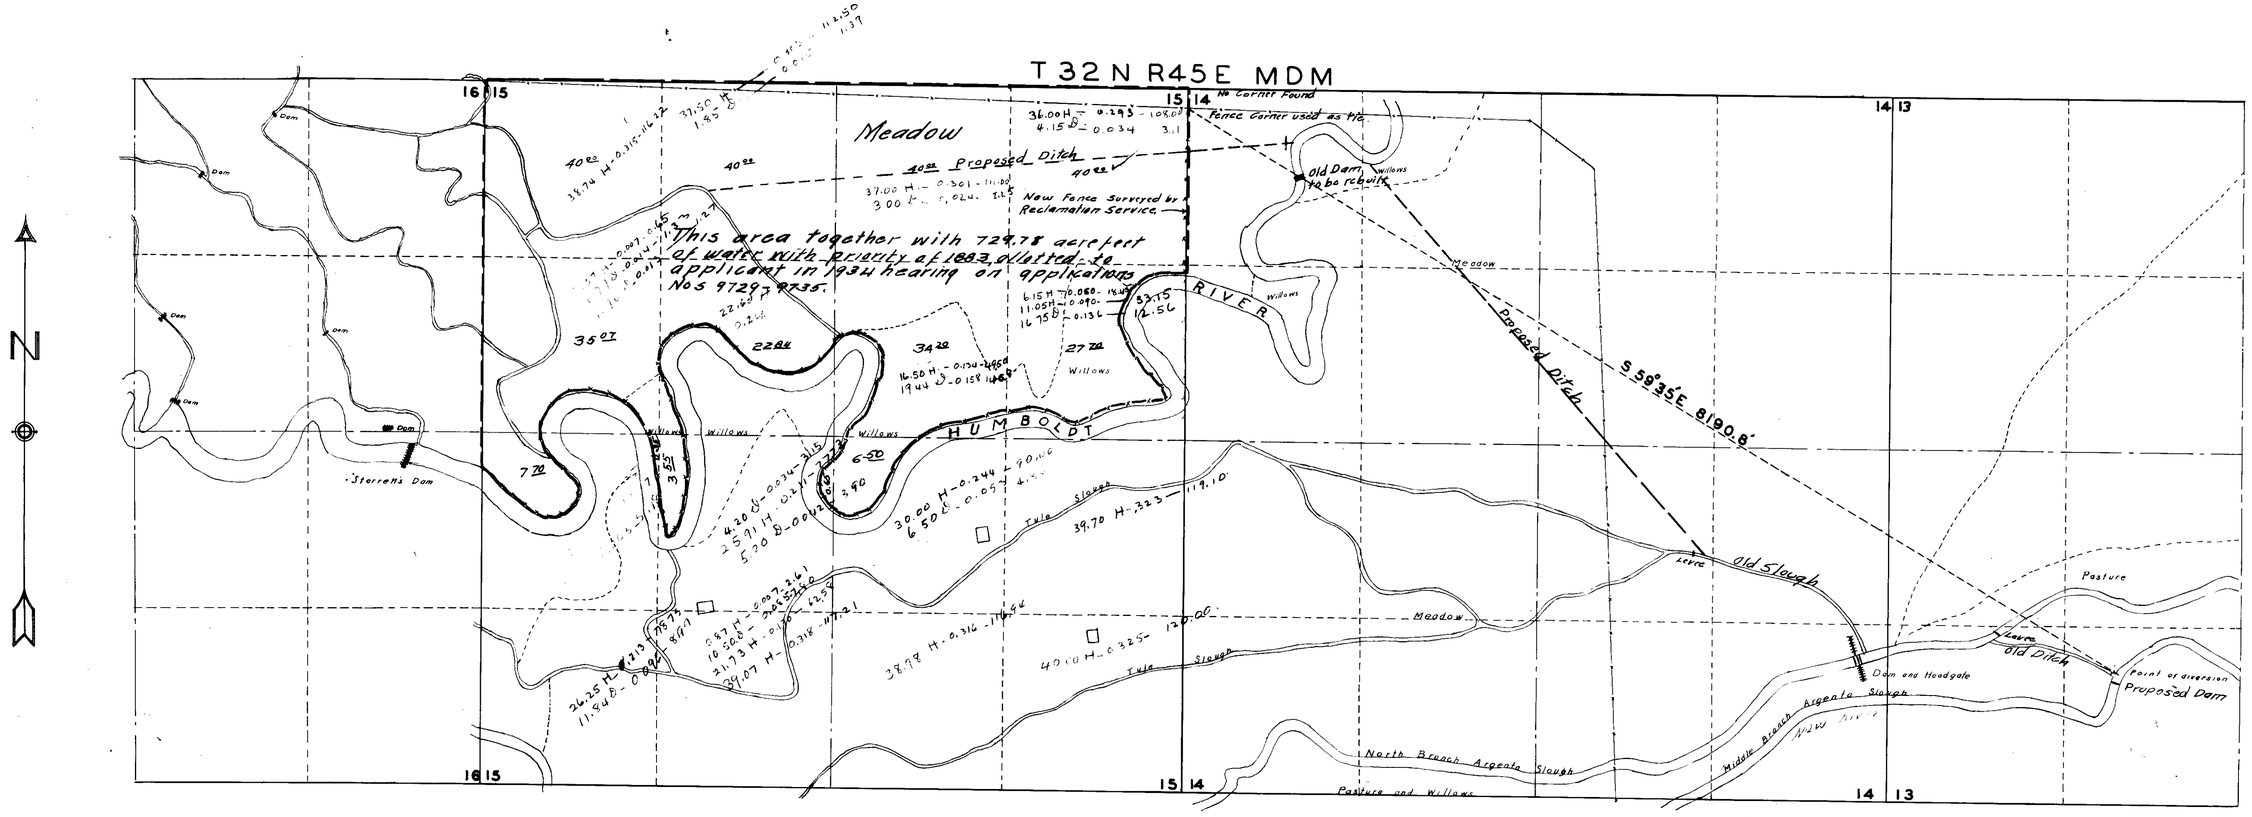

State of Nevada }
County of Elko } ss

I, W.H. Settelmeyer, being first duly sworn depose and say that this map has been correctly drawn to the designated scale from field notes of a survey made by me on the 24th day of September, 1940; that it truly and correctly shows the location of the Starrett dam as taken from the map filed under proof No. 00165, and also the proposed new diversion from the present channel of the Humboldt River as taken from Sheet No. 3 under proof No. 00167. That it truly and correctly shows the means of diversion and manner of use proposed by W.E. Licking for irrigation of land in Section 15, T32N., R45E., as stipulated and agreed at a hearing in 1934.

W.H. Settelmeyer
State Water Right Surveyor

Subscribed and sworn to before me this 18th day of August 1941

L. B. Tapscott
Notary Public in and for Elko County, Nevada

Scale 1" = 600'

Certificate No. 3347 Issued Dec. 14, 1949 for 694.89 Ac.ft. + 34.89 Ac.ft. for Irrigation

MAP

TO ACCOMPANY APPLICATION TO CHANGE POINT OF DIVERSION AND MANNER OF USE BY W.E. LICKING FROM THE HUMBOLDT RIVER IN LANDER COUNTY

August 19, 1941

10733