T.4S. R.63 E. M.D.B & M

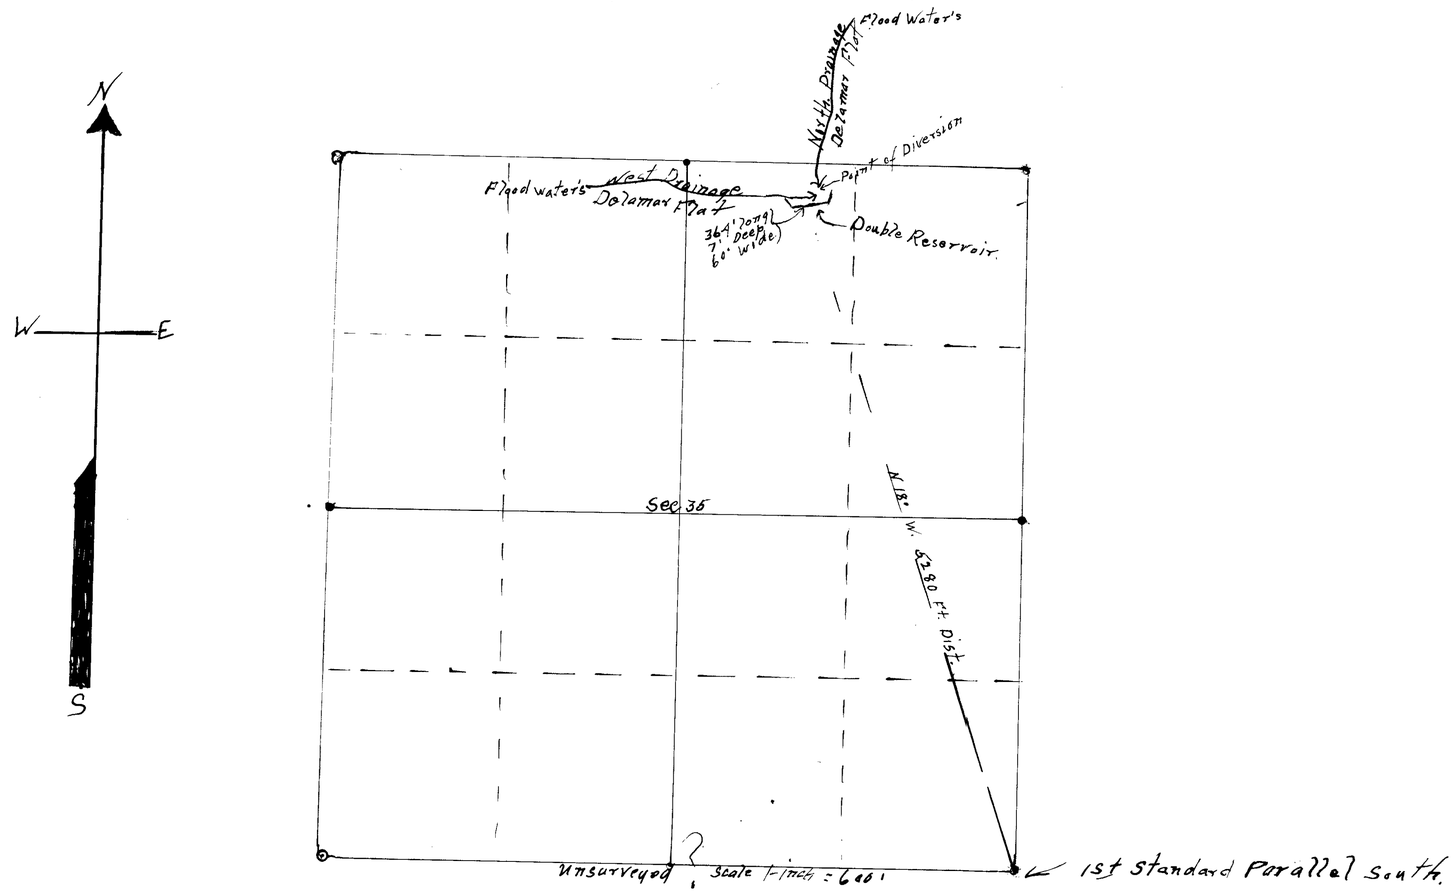

State of Nevada
County of Lincoln } S.S.

2668 Nov. 30, 1942

I W. F Thorne being first duly sworn deppose and say that the map has been correctly drawn to the designated scale from field notes of a survey made by me on the 27th day of September 1941. that it truly and correctly represents the location and extent of the proposed works used to divert waters from Delamar Flat West and North Drainage By John H Conaway and James Ryan for stock watering purposes. That the point of Diversion and the place and manner of use are fully and accurately described thereon.

Wm. F Thorne
State Water Right Surveyor

Subscribed and sworn to before me this 17th day of Oct 1941

M. J. Leavitt
Justice of the Peace in and for Alamo
Lincoln County Nevada

November 19, 1941

John H Conaway and
James Ryan Lincoln
County Nevada
Delamar Flat West
and North Drainage.

10736