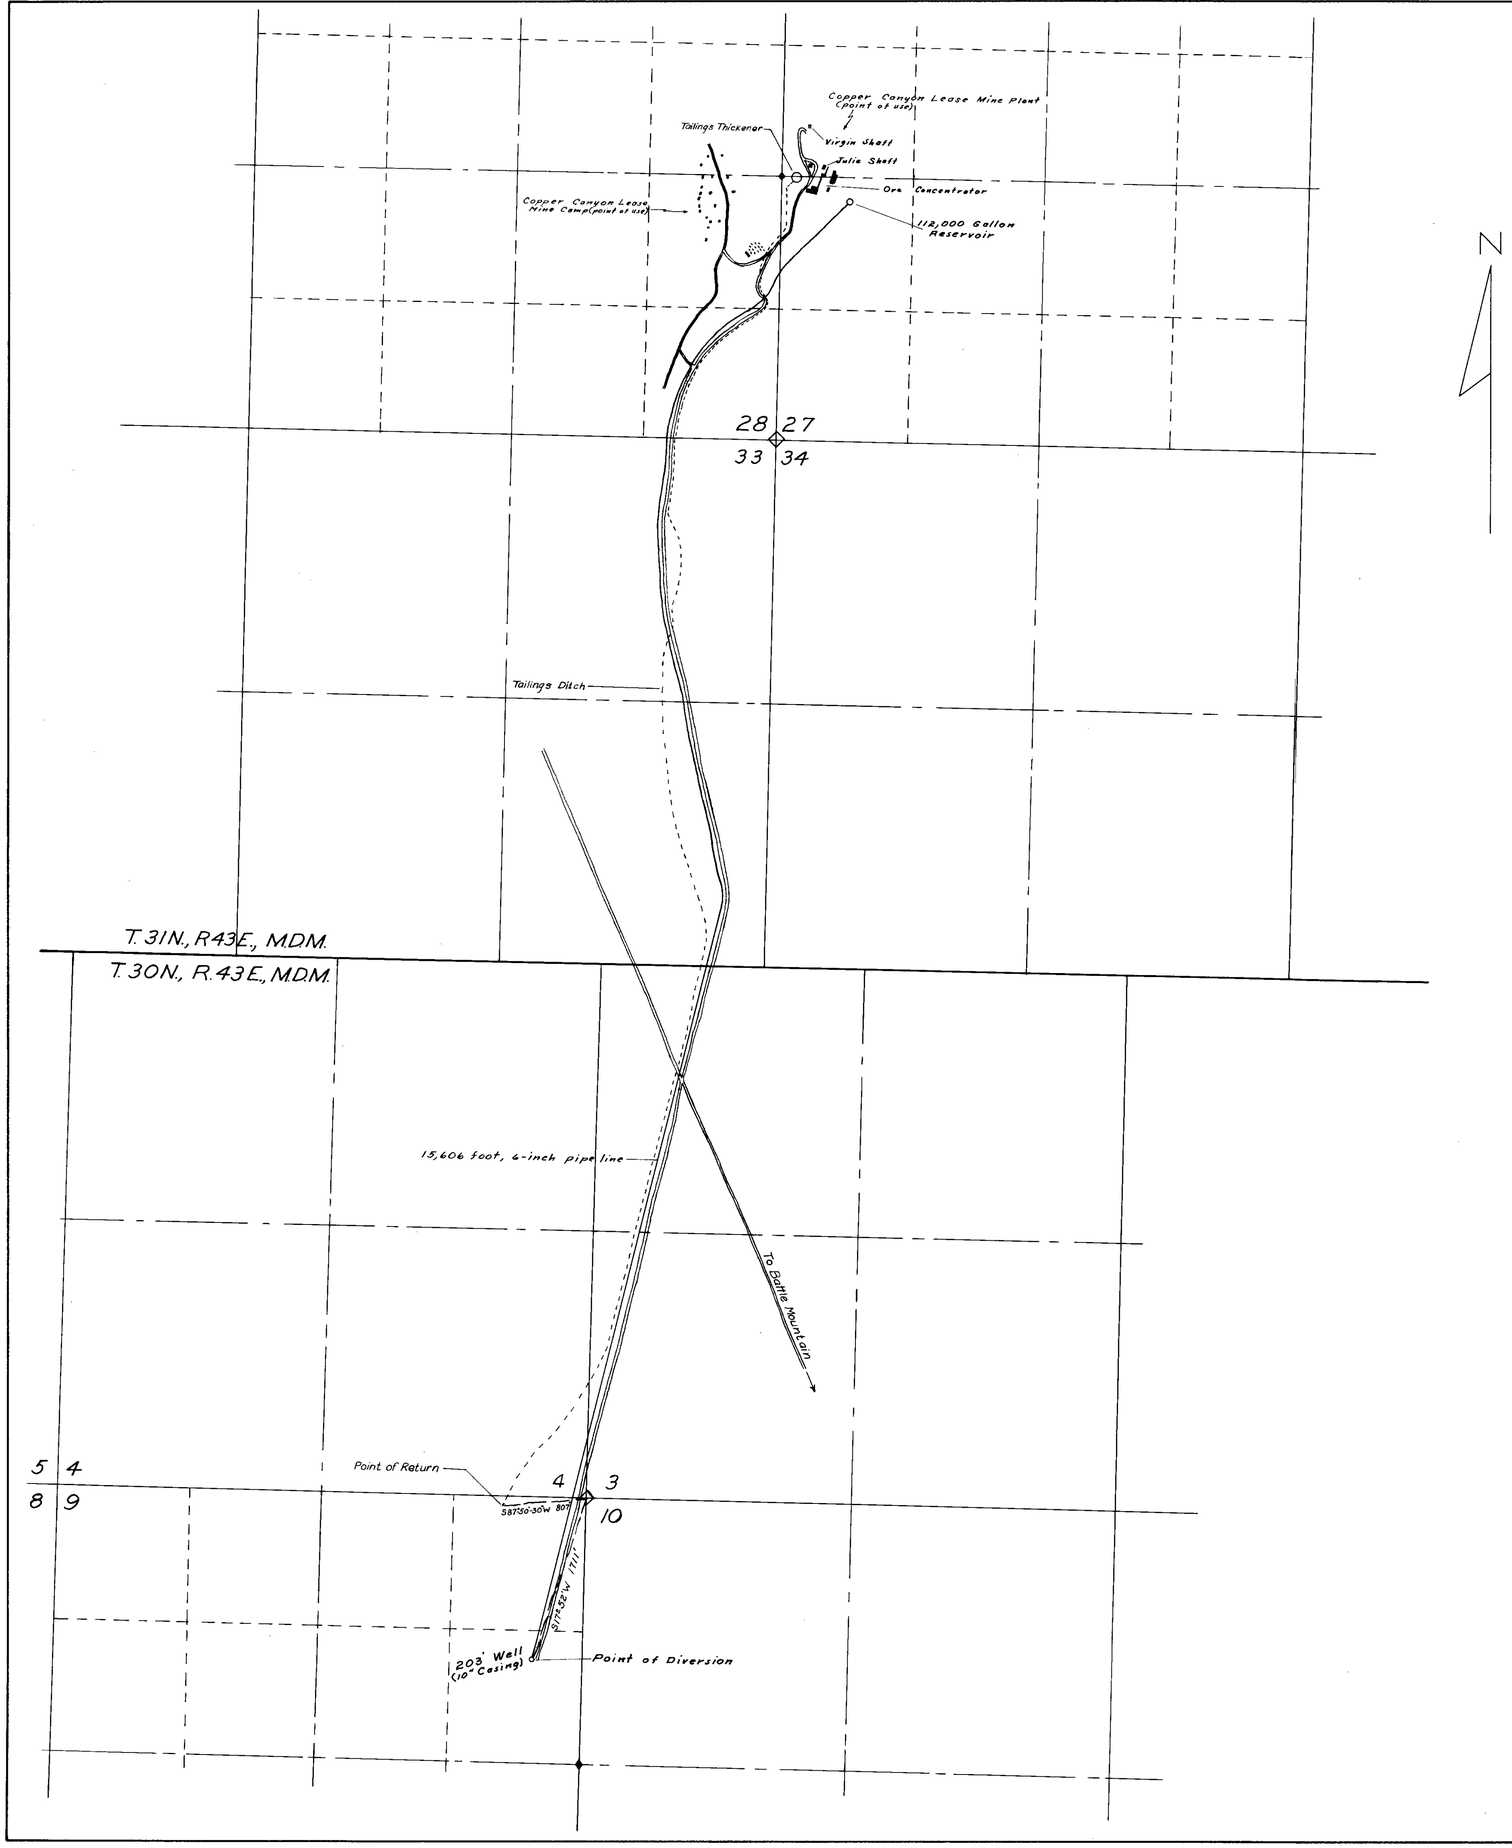

STATE OF NEVADA
County of Lander } SS

I, James R. Wilson, being first duly sworn, depose and say that this map consisting of one sheet has been drawn correctly to the designated scale from field notes of a survey made under my supervision and direction between the 27th day of September and the 10th day of October, 1945; that it truly and correctly represents the location and extent of the works used to divert water from an underground source in Lander County, by International Smelting + Refining Company, Copper Canyon Lease, for mining, milling and domestic purposes; that the point of diversion, the location and size of the diverting conduit, the place and manner of use, and the location and names of all other works or streams which are crossed by, or connected with the said works, are fully and correctly designated thereon.

James R. Wilson
State Water Right Surveyor

Subscribed and sworn to before me this 27th day of October, 1945.

Louis A. Lemaire
Notary Public in and for Lander County, Nevada

N

0 400' 800' 1600' 2400' 3200'
Scale

Nov. 5, 1945

MAP
To Accompany Proof of Application of Water to Beneficial Use for Mining, Milling and Domestic Purposes by International Smelting + Refining Company, Copper Canyon Lease, from an Underground Source

10742