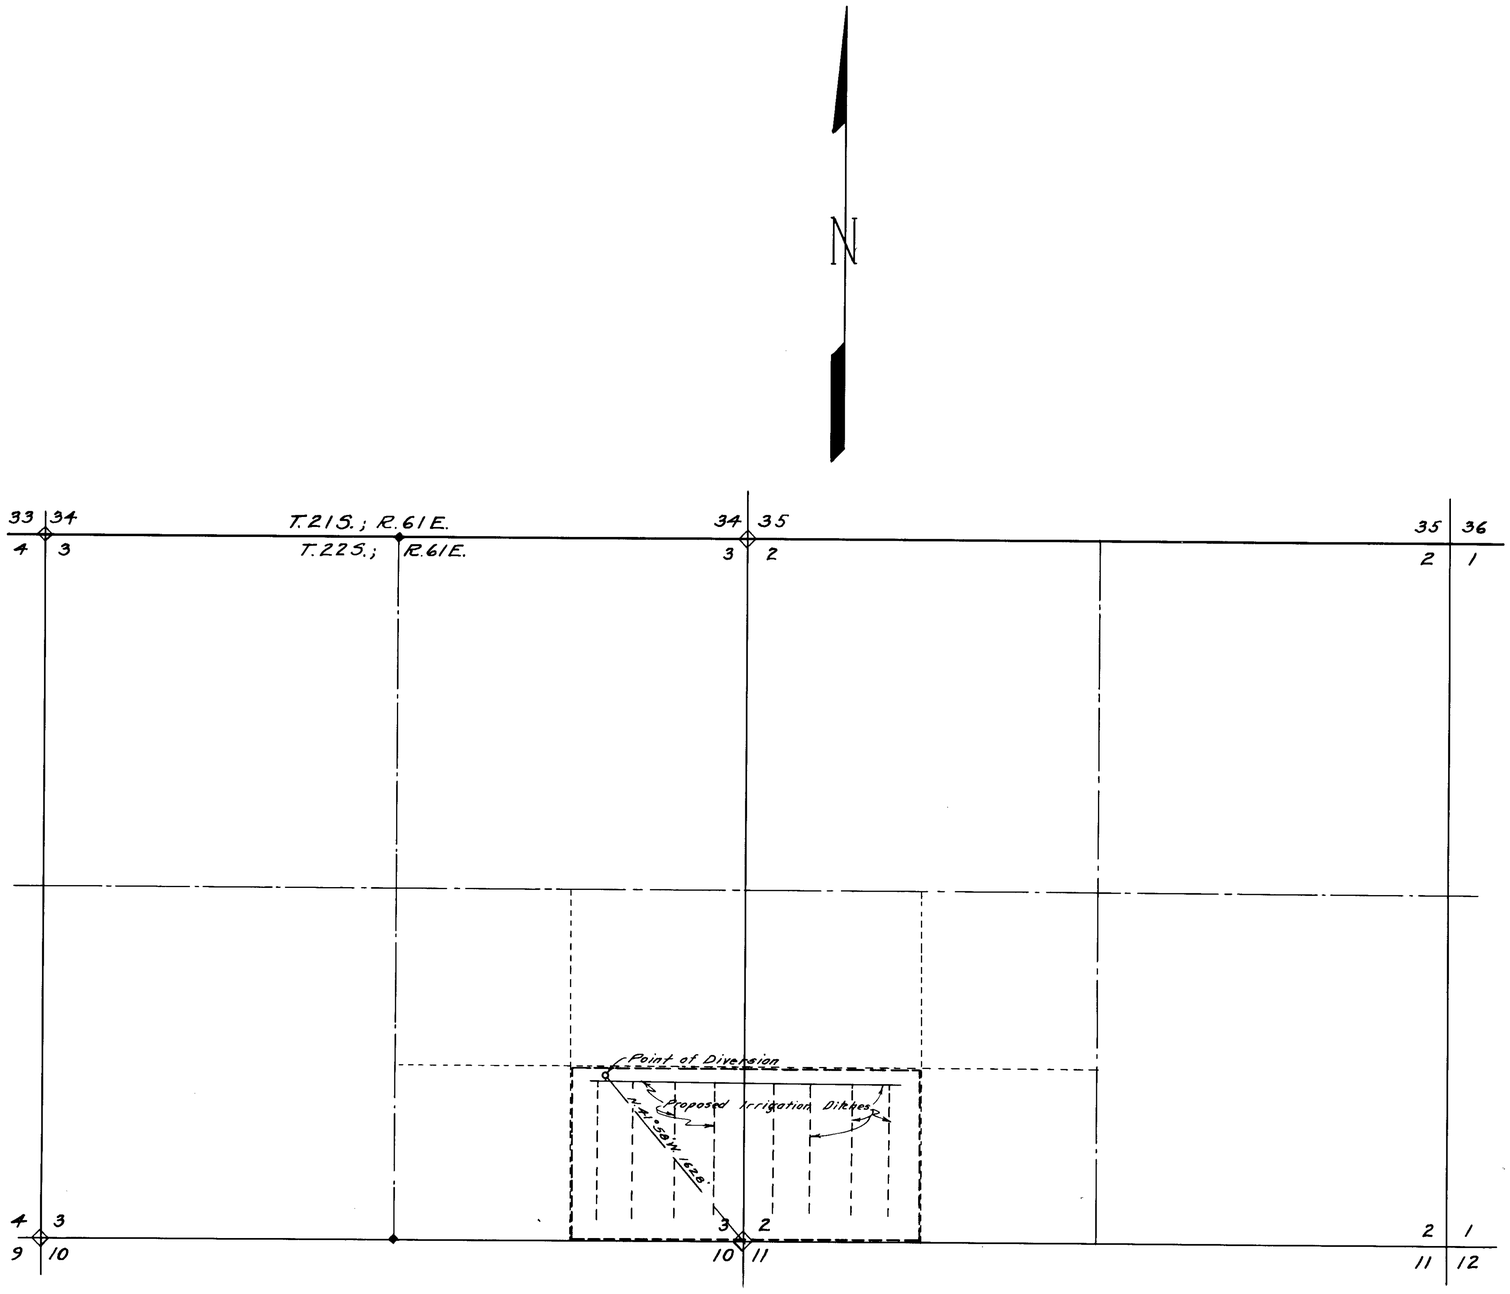

STATE OF NEVADA }
County of Clark } ss.

I. FRANK D. RATHBUN, being first duly sworn, depose and say that this map, consisting of one sheet, has been correctly drawn to the designated scale from the field notes of a survey made under my supervision and direction completed on the 23rd of October, 1941 that it truly and correctly represents the proposed location and extent of the works used to divert water from Las Vegas Artesian Basin, County of Clark, State of Nevada by HENRY WICK, for irrigation and domestic purposes. That the proposed point of diversion, the approximate location and size of diverting channel, all reservoirs or basins the location and names of all other works which will cross or connect with the proposed works, are fully and correctly represented thereon.

Frank D. Rathbun
STATE WATER RIGHT SURVEYOR

Subscribed and sworn to before me this 3rd day of November A.D., 1941

Camellia A. Butts
NOTARY PUBLIC IN AND FOR CLARK COUNTY, NEVADA.

My commission expires October 19, 1943

NOTE:-
The bearing of the tie from the S.E. corner of Section 3 to the point of diversion is based on the bearing of the ℄ of U.S. HIGHWAY 91 between the S.E. and N.E. corners of Section 5. T22S.; R61E. M.D.B.&M. which bearing is officially recorded by the NEVADA STATE HIGHWAY COMMISSION as N.0°05'E.

SCALE 1 IN. = 600 FT.

0 600 1200 1800 2400

November 6, 1941

MAP TO ACCOMPANY
APPLICATION TO APPROPRIATE WATER
BY
HENRY WICK
FROM
LAS VEGAS ARTESIAN BASIN
IN
CLARK COUNTY

10745