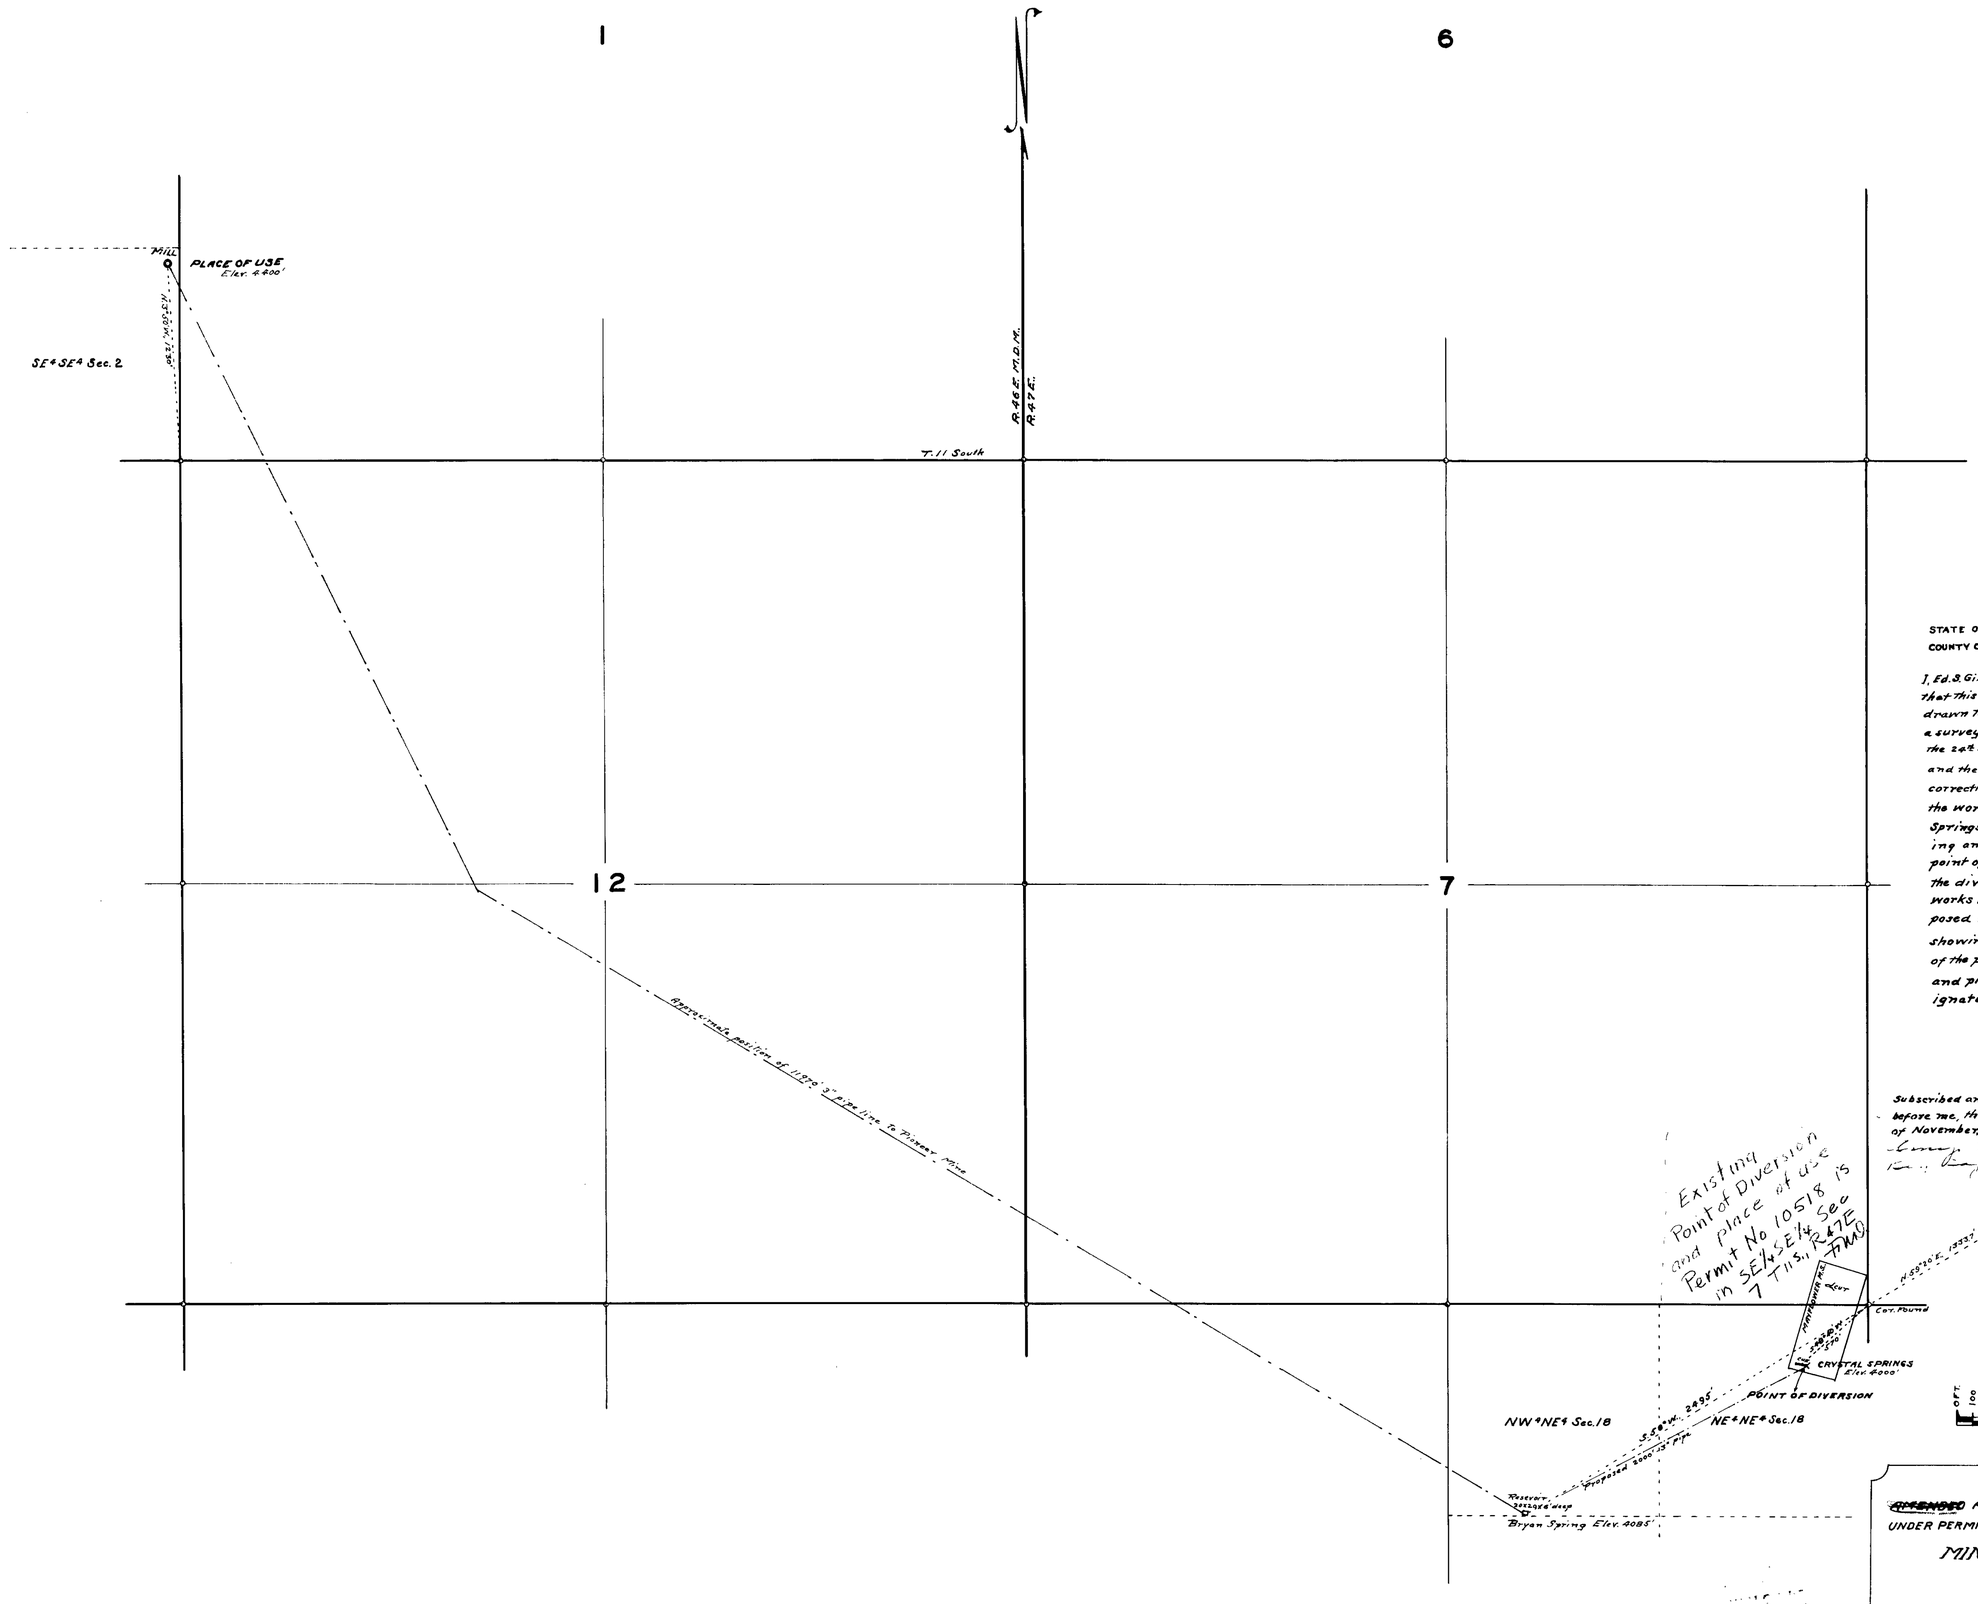

STATE OF NEVADA
COUNTY OF ESMERALDA } SS.

I, Ed. S. Giles being first duly sworn, depose and say that this map consisting of one sheet, was correctly drawn to the designated scale from field notes of a survey made by me on the 19th day of June, 1940, the 24th day of August, 1941, the 23rd day of October, and the 10th day of November, 1941, that it truly and correctly represents the location and extent of the works used to divert water from Crystal Springs in Nye County, by M.E. Tobin, for Mining and Milling purposes, That the proposed point of diversion, the approximate position of the diverting pipe line, the location of all other works which will cross or connect with the proposed works, and the boundaries of all lands, showing by forty acre subdivisions, the location of the proposed point of diversion, development and place of use, are fully and correctly designated thereon.

Ed. S. Giles

STATE WATER RIGHT SURVEYOR

Subscribed and sworn to before me, this 18th day of November, 1941

[illegible], CLERK OF DISTRICT COURT.

[illegible] Deputy.

SCALE 1 IN. = 500 FT.

0 FT. 100 200 300 400 500 1000 1500 2000

November 29, 1941

MAP TO ACCOMPANY
~~AMENDED~~ APPLICATION TO ~~APPROPRIATE WATER~~
UNDER PERMIT NO. 10518, AND TO CHANGE THE PLACE OF USE
FOR
MINING AND MILLING PURPOSES
BY
M. E. TOBIN
FROM
CRYSTAL SPRINGS.

10760