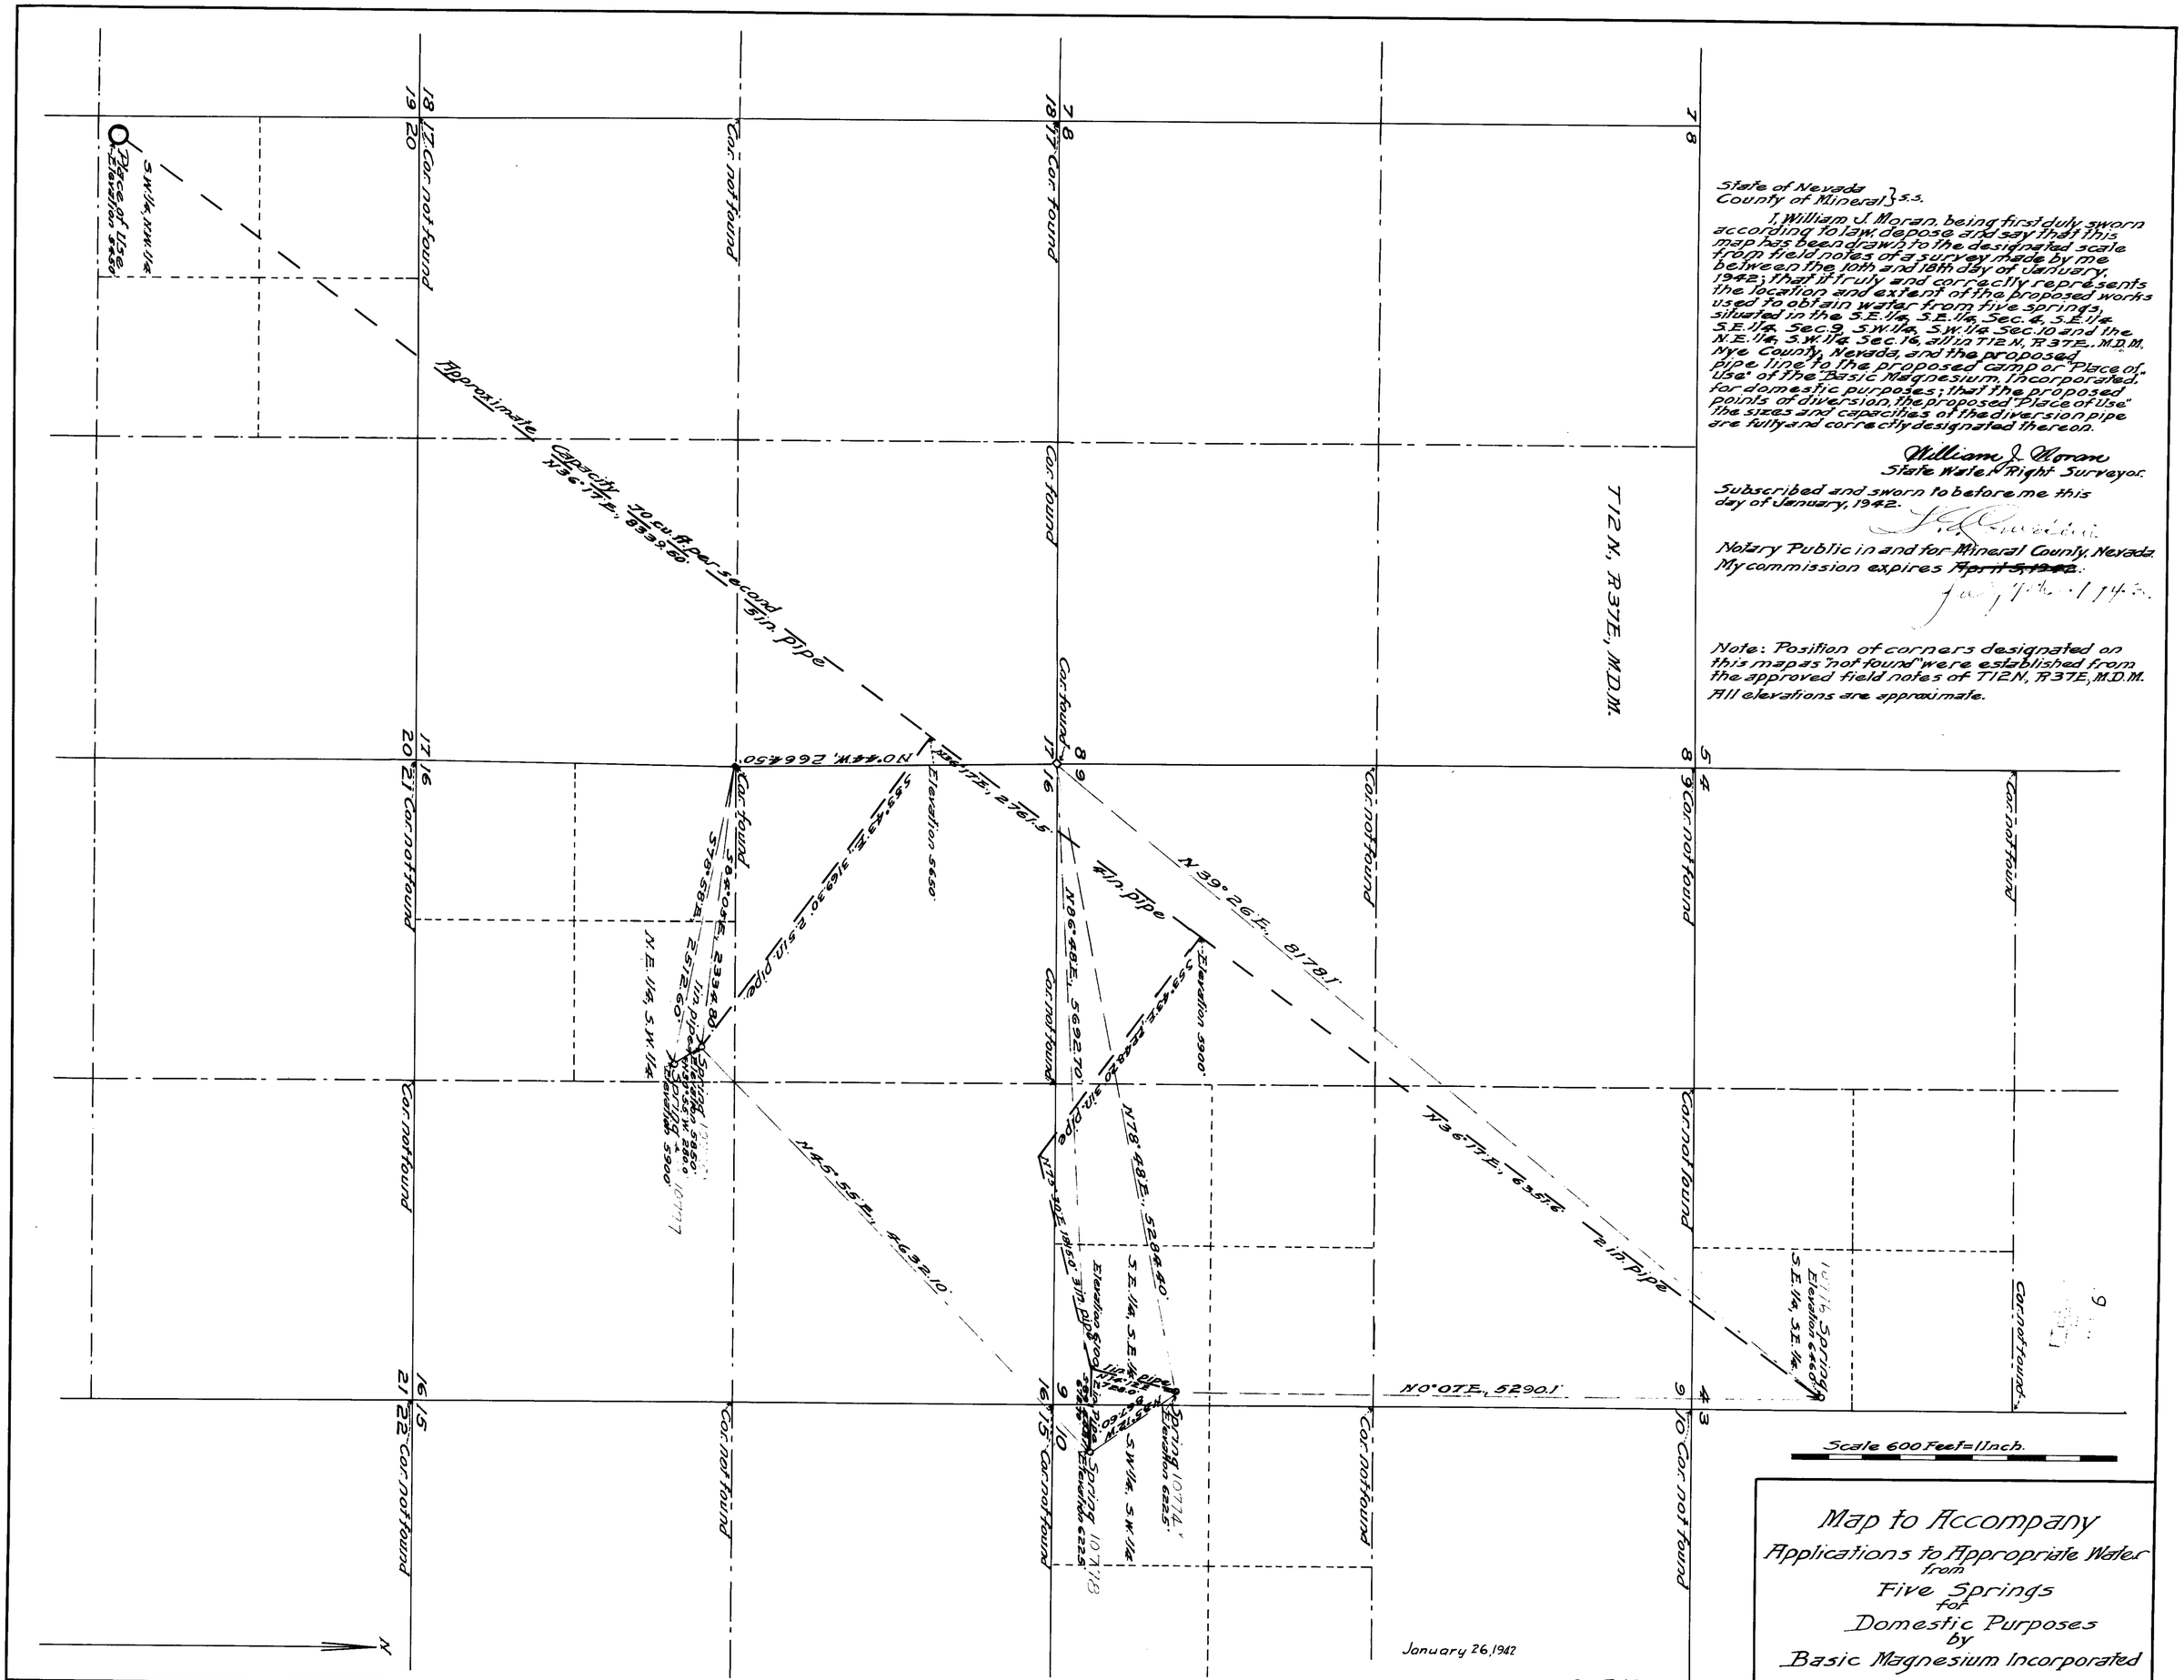

State of Nevada
County of Mineral } s.s.

I, William J. Moran, being first duly sworn according to law, depose and say that this map has been drawn to the designated scale from field notes of a survey made by me between the 10th and 18th day of January, 1942; that it truly and correctly represents the location and extent of the proposed works used to obtain water from five springs, situated in the S.E. 1/4, S.E. 1/4, Sec. 4, S.E. 1/4, S.E. 1/4, Sec. 9, S.W. 1/4, S.W. 1/4 Sec. 10 and the N.E. 1/4, S.W. 1/4 Sec. 16, all in T12N, R37E, M.D.M., Nye County, Nevada, and the proposed pipe line to the proposed camp or "Place of Use" of the "Basic Magnesium, Incorporated" for domestic purposes; that the proposed points of diversion, the proposed "Place of Use", the sizes and capacities of the diversion pipe are fully and correctly designated thereon.

William J. Moran
State Water Right Surveyor.

Subscribed and sworn to before me this day of January, 1942.

Notary Public in and for Mineral County, Nevada.
My commission expires ~~April 5, 1942~~. July 7th, 1942.

Note: Position of corners designated on this map as "not found" were established from the approved field notes of T12N, R37E, M.D.M.
All elevations are approximate.

Map to Accompany Applications to Appropriate Water from Five Springs for Domestic Purposes by Basic Magnesium Incorporated

Ga-A-10

Place in → 10774 - 10775 - 10776 - 10777 - 10778