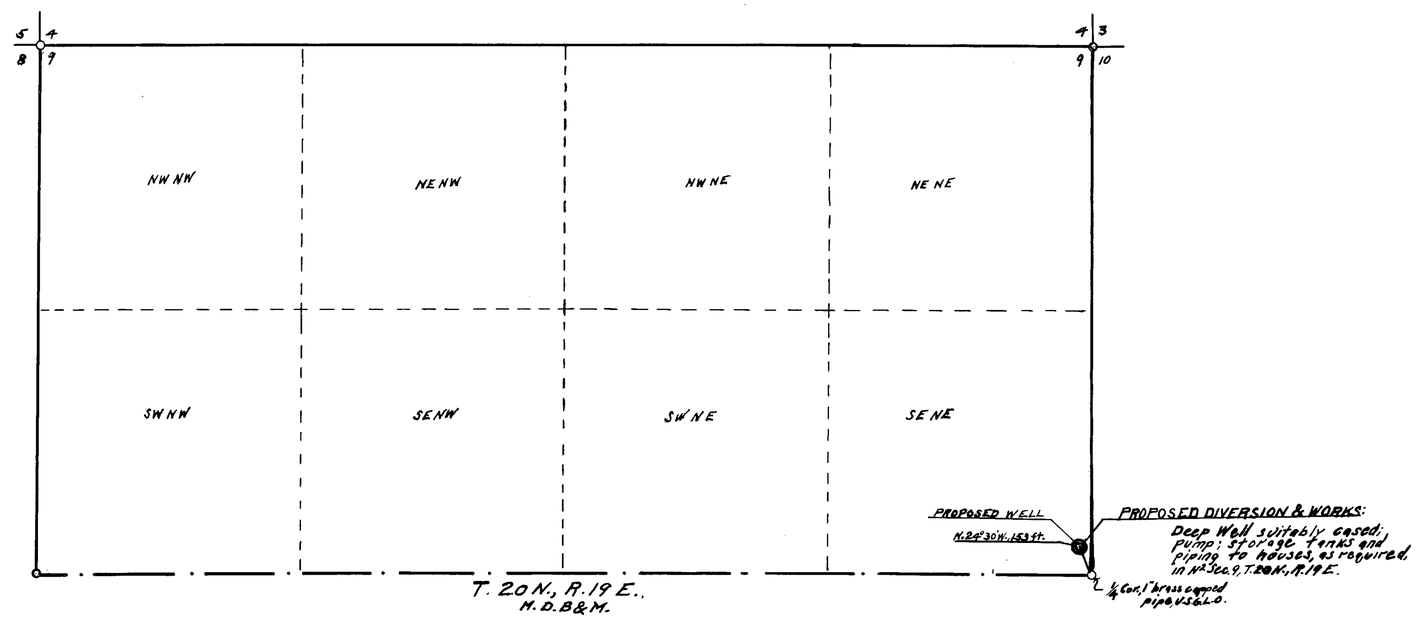

State of Nevada
County of Churchill } ss.

I, E. P. Osgood, being first duly sworn, depose and say: That this map, based on a survey made on August 2nd, 1942, truly and correctly represents proposed diversion and works under Application No. 10782 for Underground Water made on Feb. 6, 1942 by E. P. Osgood and Howard Brown, and was made at their instance.

E. P. Osgood
State Water Right Surveyor

Subscribed and sworn to before me this 9th day of August 1942.

Eli Cann
Notary Public in and for
Churchill County, Nevada.

August 31, 1942

MAP TO ACCOMPANY
APPLICATION No. 10782
OF
E. P. OSGOOD & HOWARD BROWN
FOR
UNDERGROUND WATER
IN SENE, SEC. 9, T. 20 N., R. 19 E.,
M.D.B.&M.
SCALE: 1" = 400'
E. P. OSGOOD,
State Wat. Rt. Surv

10782