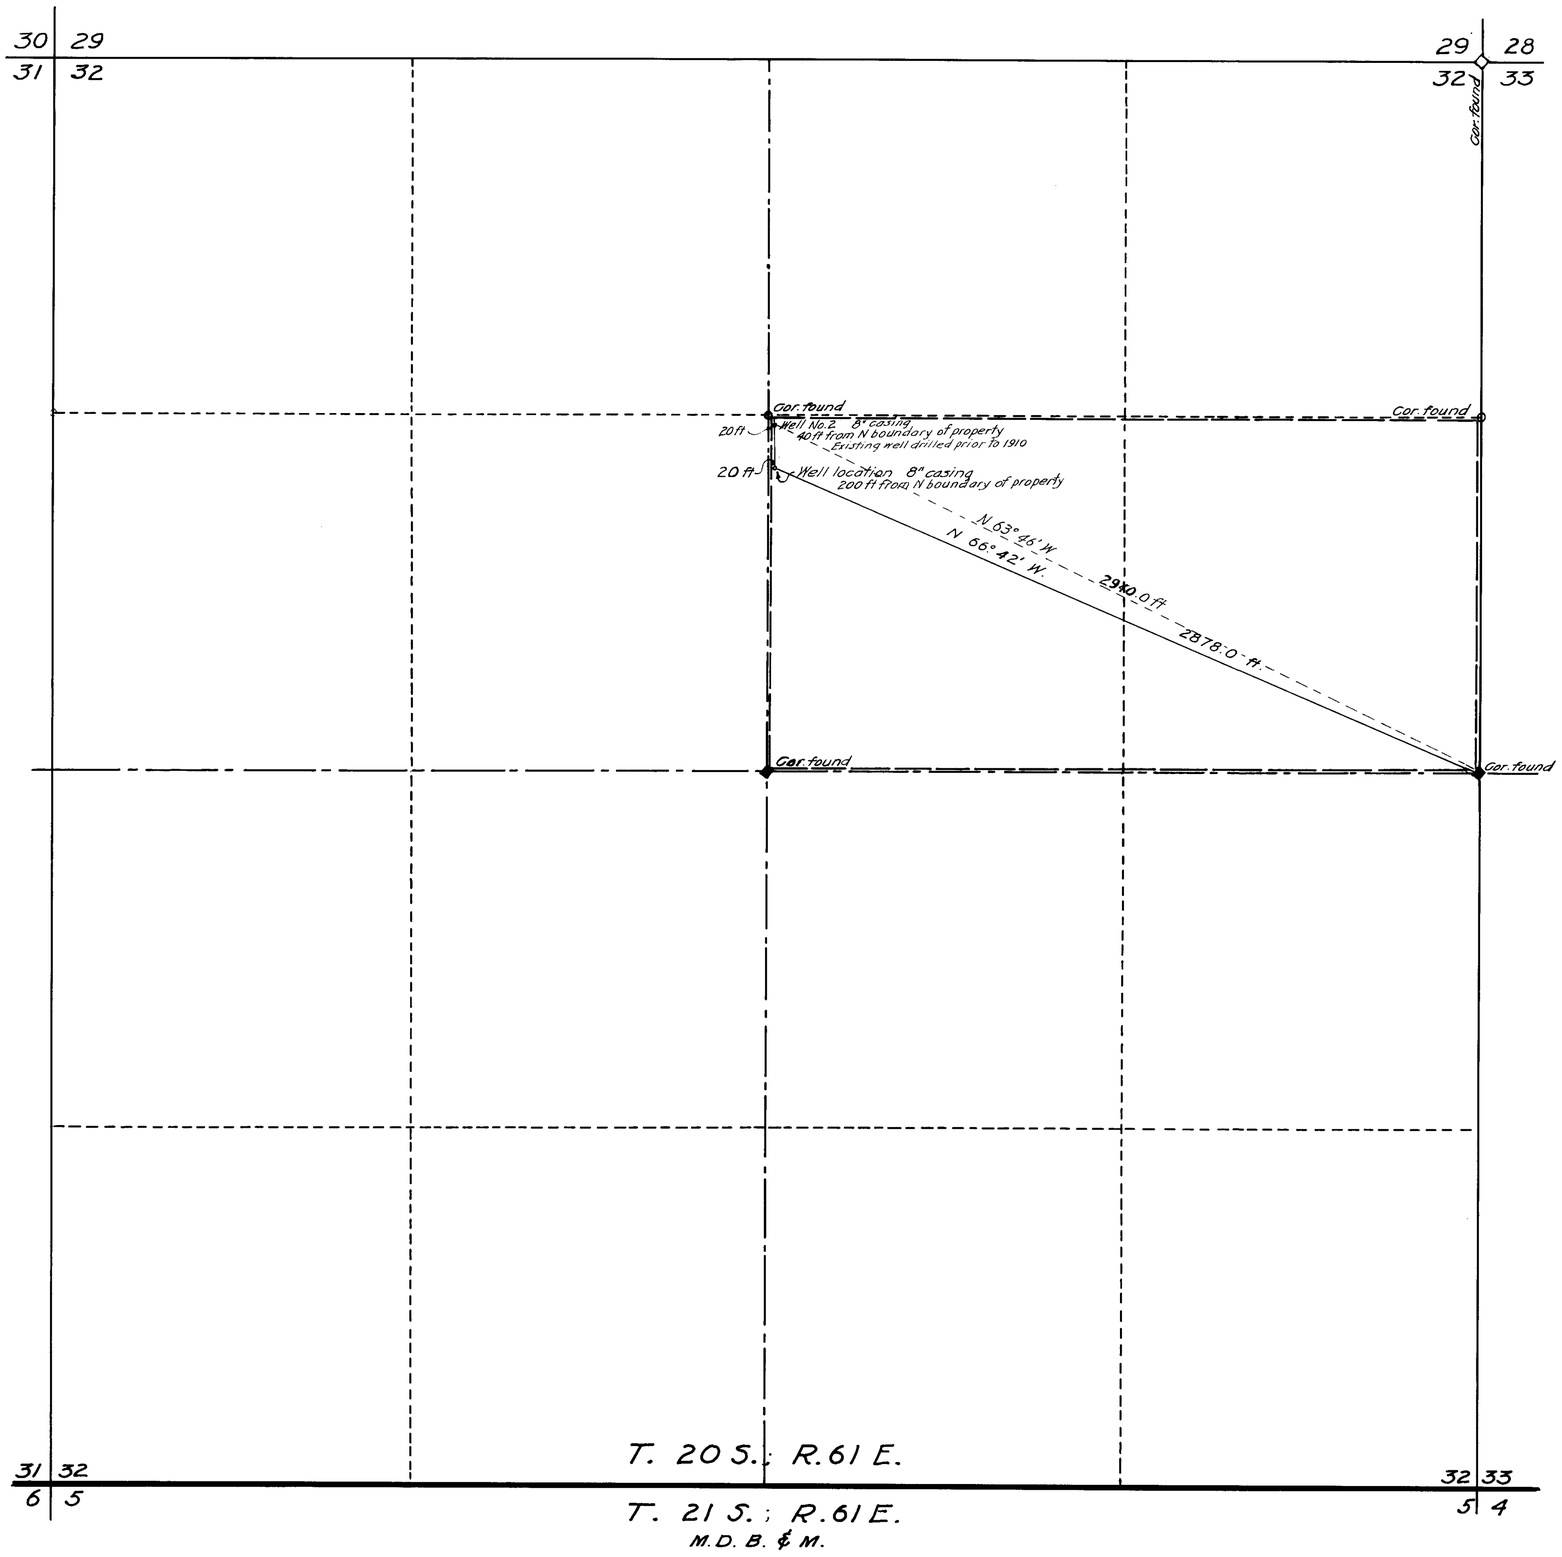

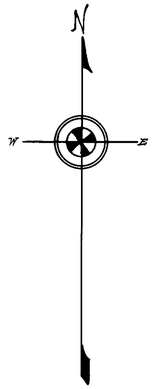

State of Nevada } ss:
County of Clark

I, Van O. Eastland, being first duly sworn, depose and say that this map, consisting of one sheet, has been correctly drawn to the designated scale from field notes of a survey made by me on the 20th day of February, 1942; that it truly and correctly represents the proposed location and extent of the work used to divert water from an underground source, in Clark County, Nevada, by R. B. Griffith, for irrigation, domestic and quasi municipal purposes; that the proposed point of diversion, location and size of well casing pipe, and the boundaries of all lands under this application are correctly designated thereon.

Van O. Eastland
State Water Right Surveyor

Subscribed and sworn to before me this 2nd day of March, 1942

Fred S. Adams
Notary Public in and for Clark County, Nevada.

My commission expires July 6, 1943

Scale
0 300 600 900 1200 1500 1800

March 11, 1942

MAP
OF
Application to Appropriate Water for Irrigation, Domestic and Quasi Municipal Use.
By R. B. Griffith
From underground source.
Application No.

10791