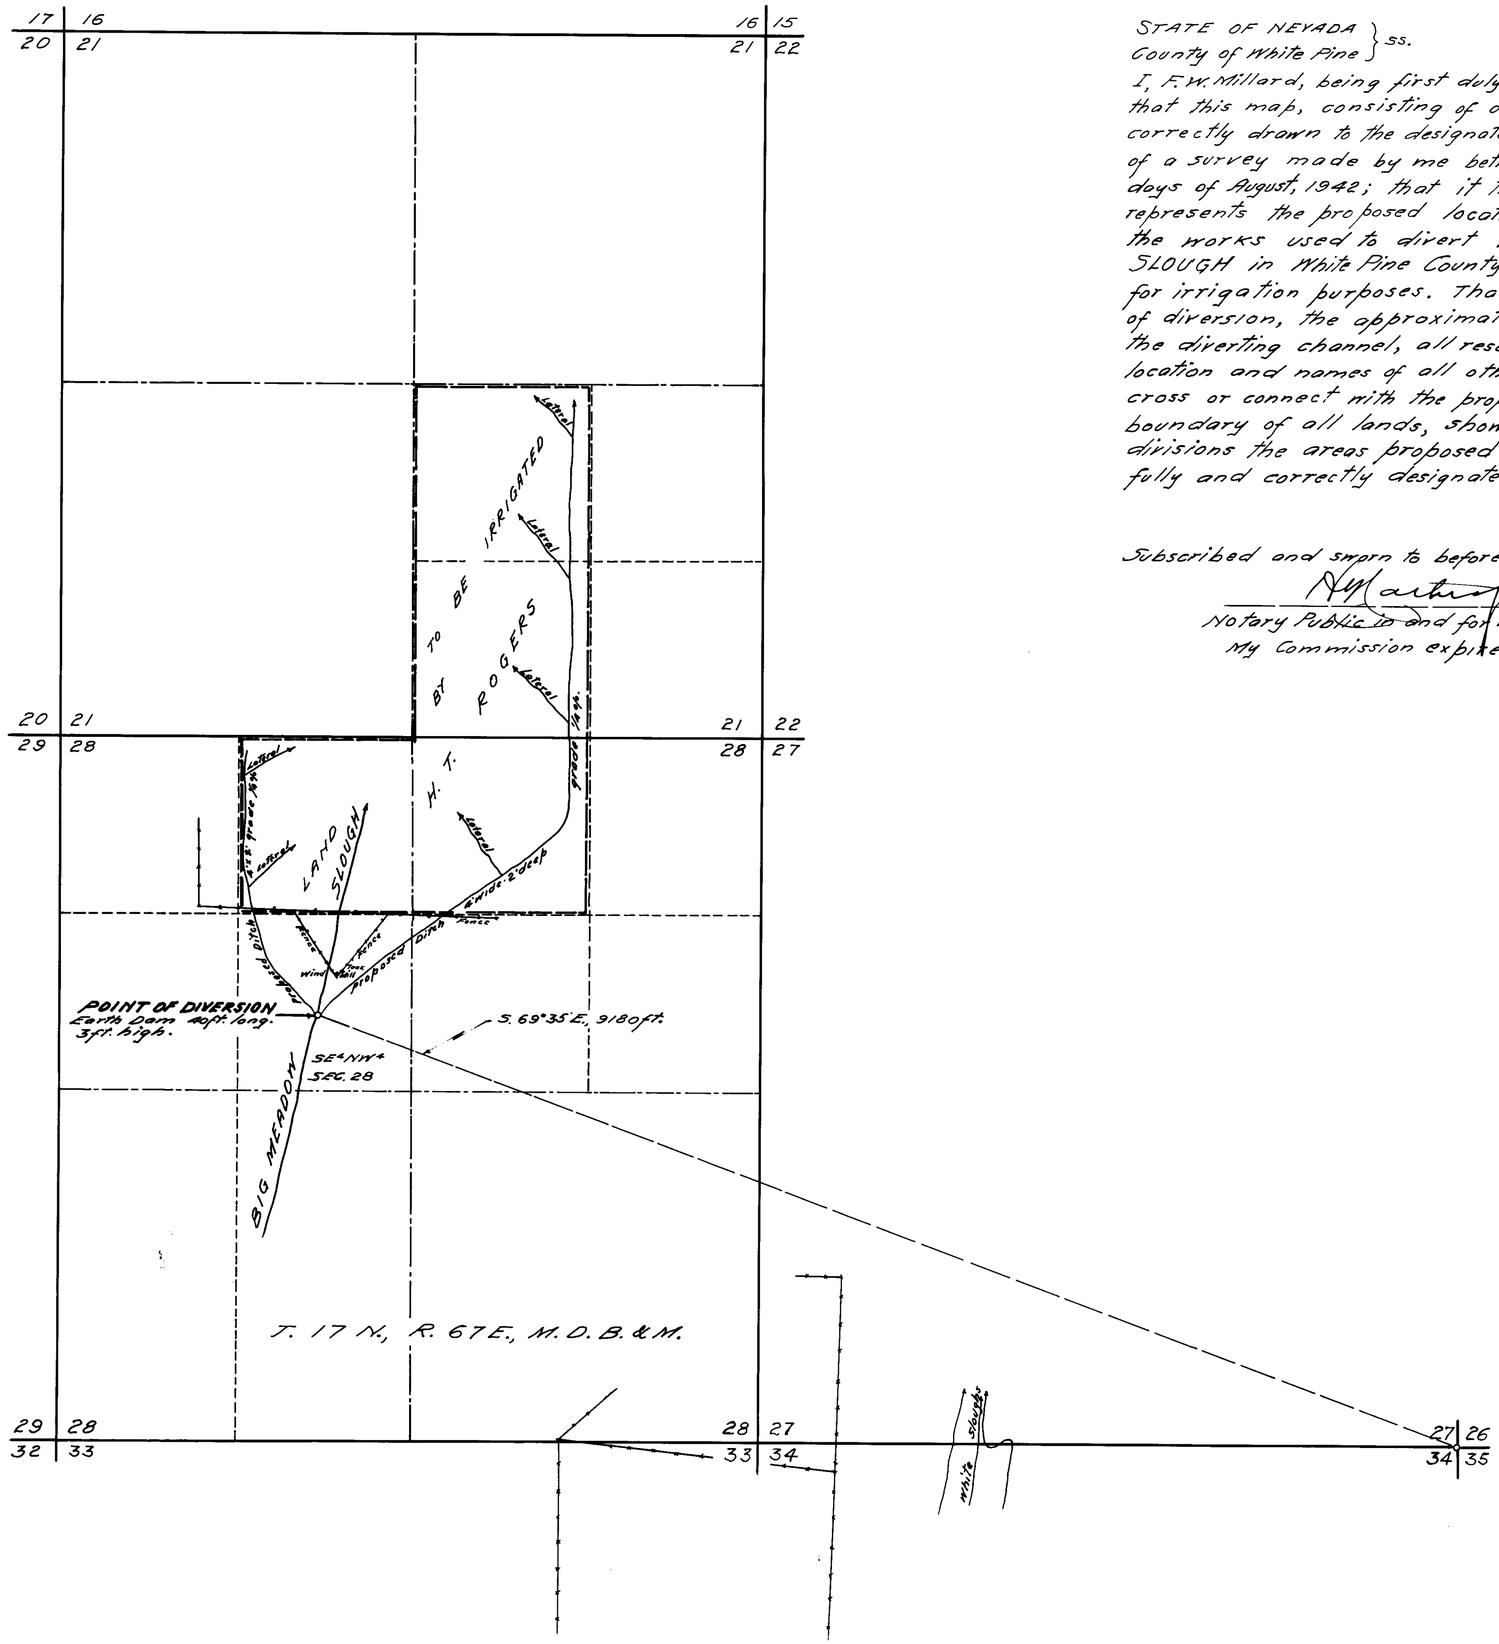

STATE OF NEVADA }
County of White Pine } ss.

I, F. W. Millard, being first duly sworn, depose and say that this map, consisting of one sheet, has been correctly drawn to the designated scale from field notes of a survey made by me between the 2nd and 4th days of August, 1942; that it truly and correctly represents the proposed location and extent of the works used to divert water from BIG MEADOW SLOUGH in White Pine County by H. T. ROGERS for irrigation purposes. That the proposed point of diversion, the approximate location and size of the diverting channel, all reservoirs or basins, the location and names of all other works which will cross or connect with the proposed works, and the boundary of all lands, showing by 40 acre subdivisions the areas proposed to be irrigated, are fully and correctly designated thereon.

F. W. Millard.
State Water Right Surveyor.

Subscribed and sworn to before me this 6th day of August, 1942.

N. Martin
Notary Public in and for White Pine County, Nevada.
My Commission expires Jan 6, 1946

0 500 1000 2000
SCALE 1-IN. = 600 FT.

August 10, 1942

MAP TO ACCOMPANY APPLICATION
TO APPROPRIATE WATER
FOR IRRIGATION
BY H. T. ROGERS
FROM BIG MEADOW SLOUGH
SURVEYED AUG. 3, 1942. BY- F.W. MILLARD & SON.
ELY, NEVADA.

10801