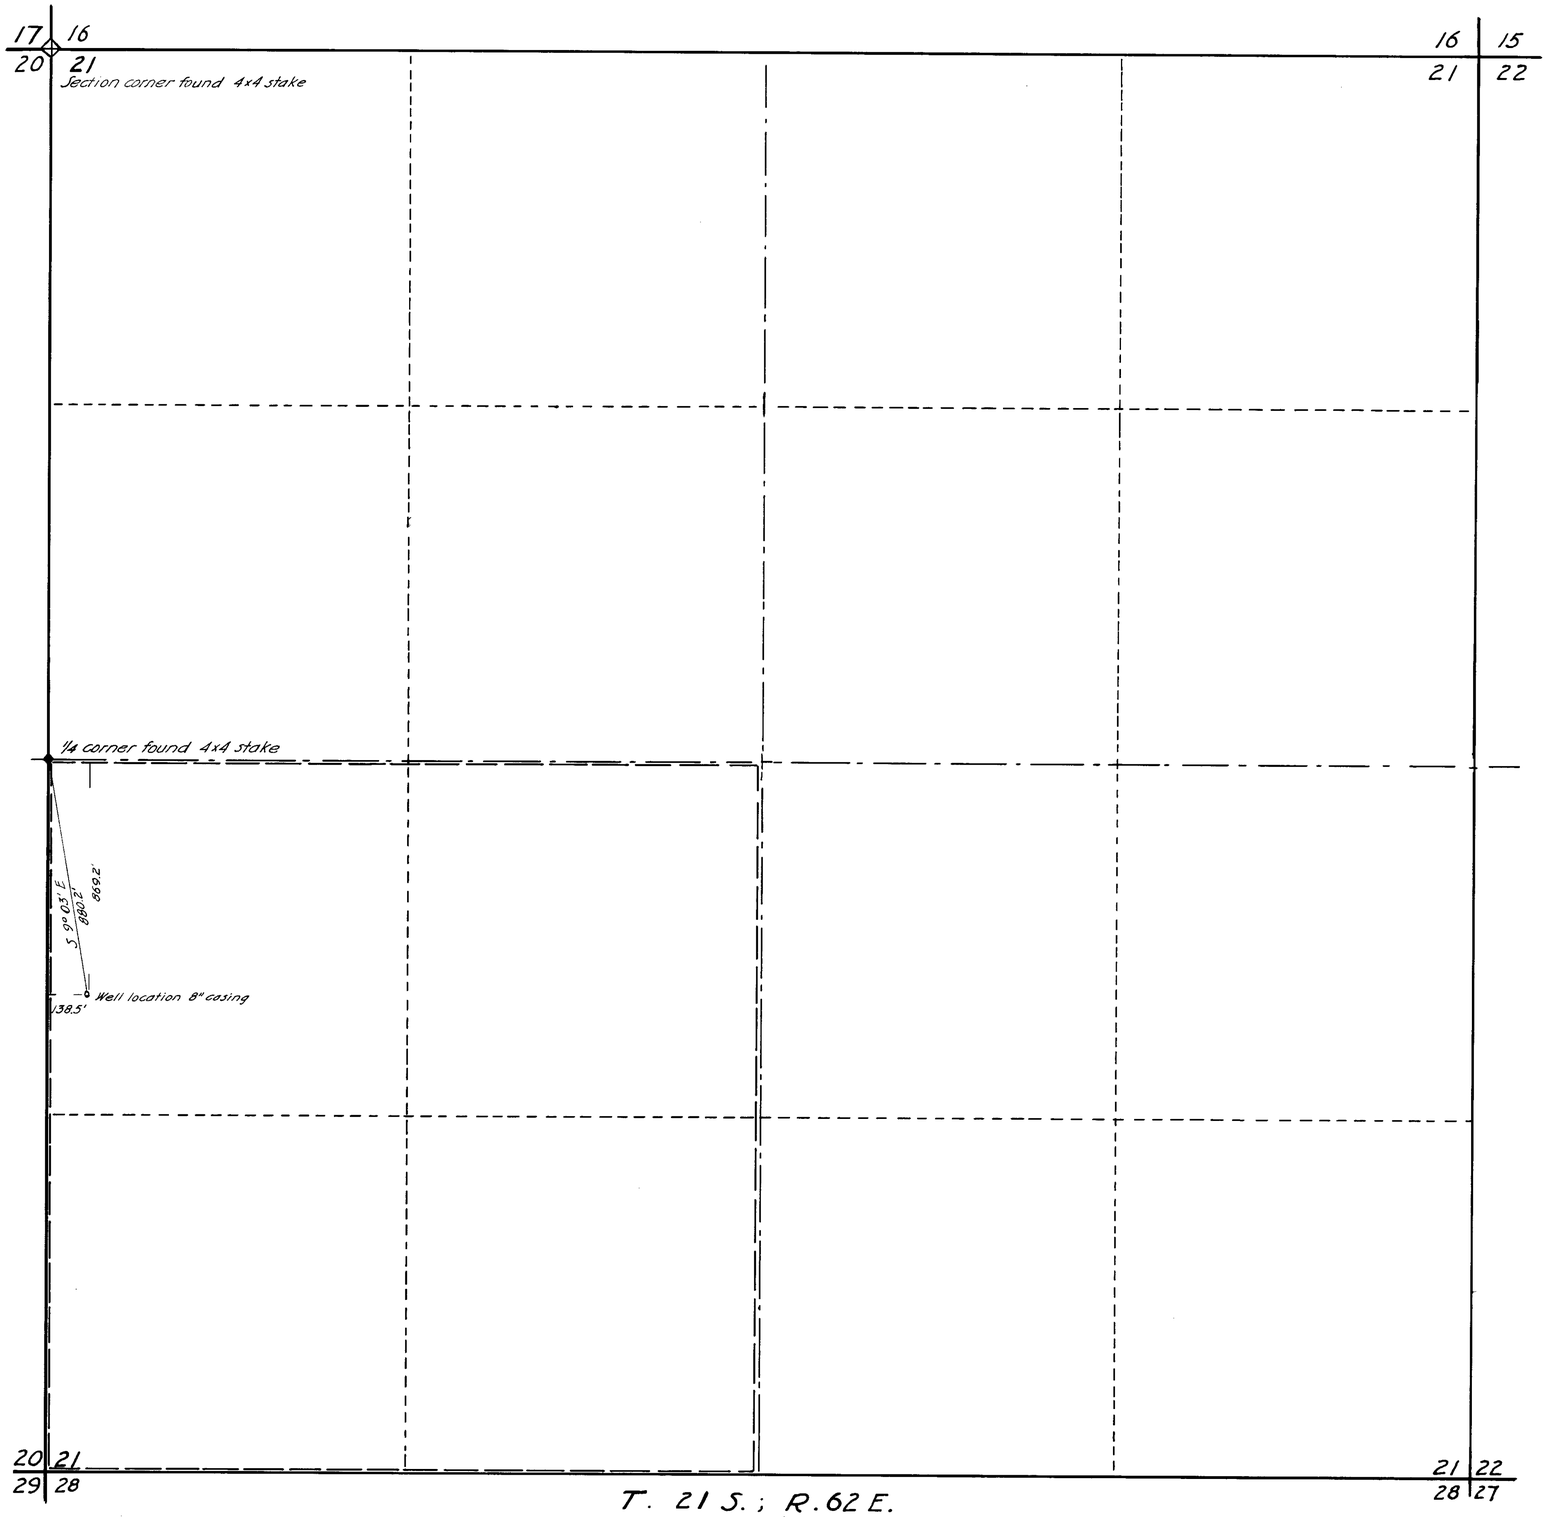

T. 21 S.; R. 62 E.
M.D.B. & M.

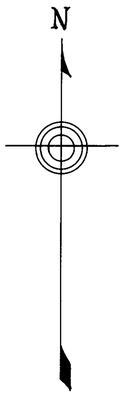

State of Nevada }
County of Clark } s.s.

I, Van O. Eastland, being first duly sworn, depose and say that this map, consisting of one sheet, has been correctly drawn to the designated scale from field notes of a survey made by me on the 29th day of March, 1942; that it truly and correctly represents the proposed location and extent of the work used to divert water from an underground source, in Clark County, Nevada, by Leonard E. Billman, for Quasi Municipal and Domestic purposes; that the proposed point of diversion, location and size of casing pipe; and the boundaries of all lands under this application are correctly designated thereon.

Van O. Eastland
State Water Right Surveyor.

Subscribed and sworn to before me this 29th day of March 1942

Fred S. Allen
Notary Public in and for Clark County, Nevada.

Scale
0 300 600 900 1200 1500 1800

April 1, 1942

MAP
OF
Application to Appropriate Water for Quasi Municipal and Domestic Use.
By Leonard E. Billman
from underground source.
Application No.
10802

See letter Jan 16, 1956