T. 39 N., R. 38 E. of M.D.B.&M.

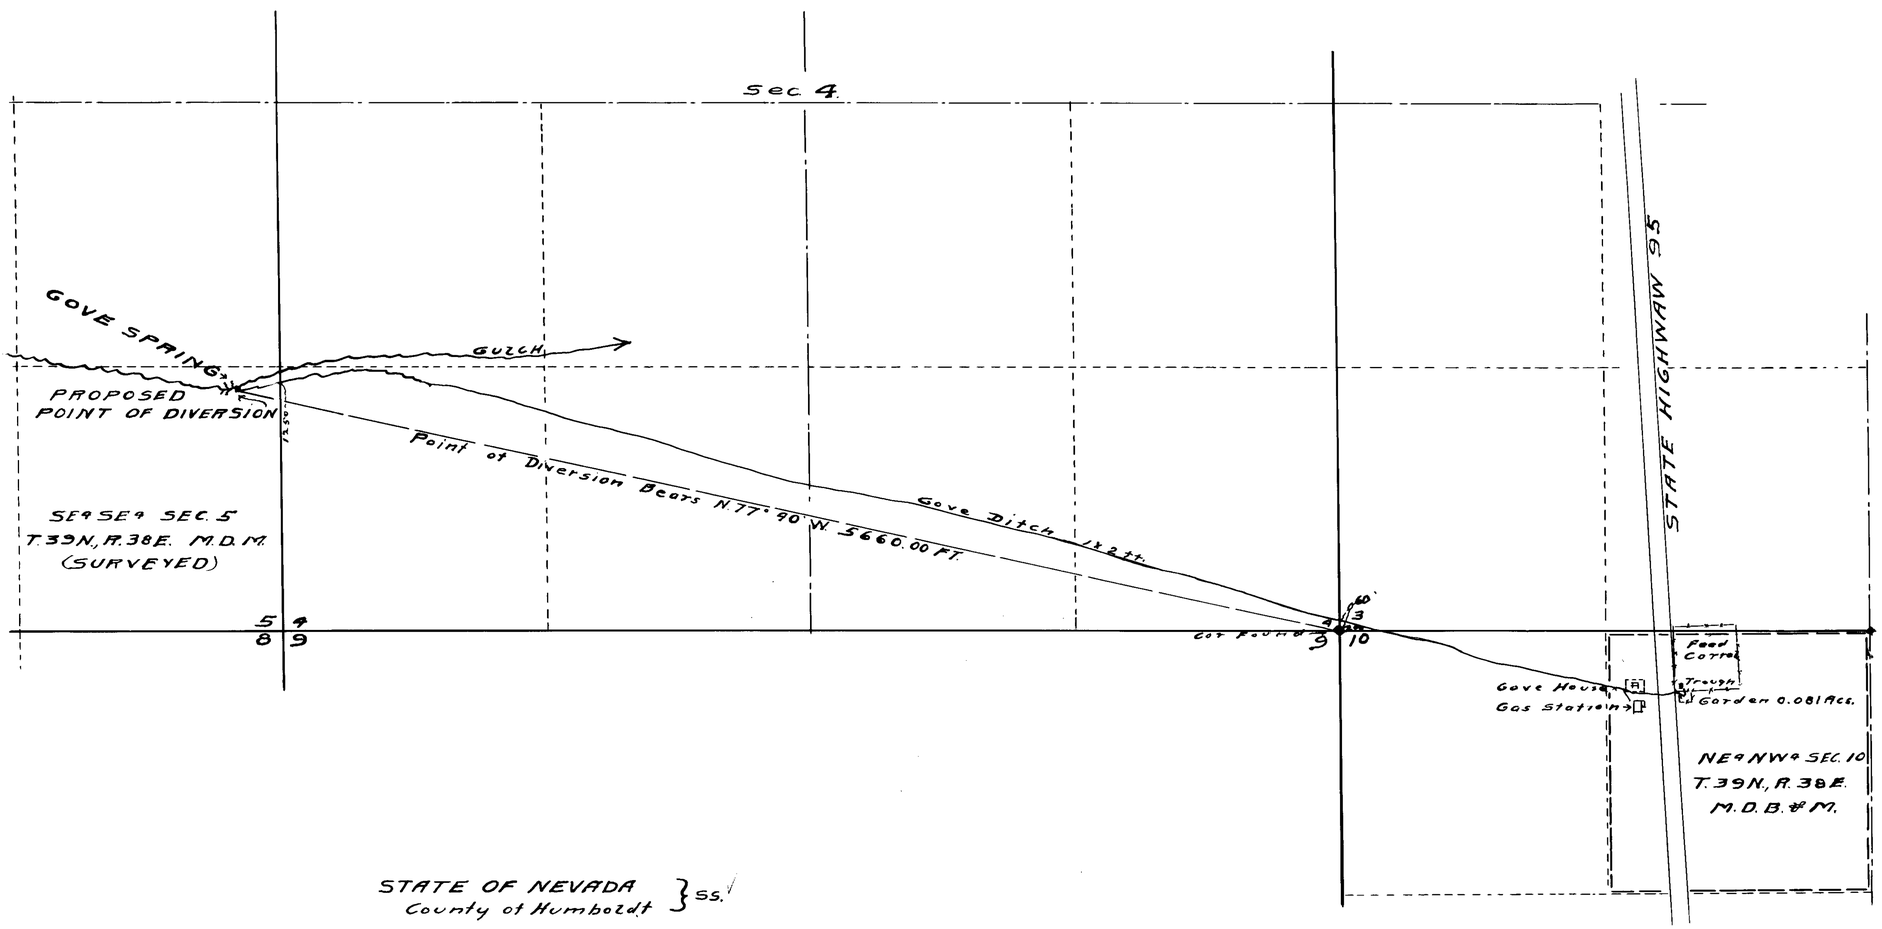

STATE OF NEVADA
County of Humboldt } ss.

I, F. R. O'Leary, being first duly sworn, depose and say that this map, consisting of one sheet, has been correctly drawn to the designated scale from field notes of a survey made by me on the 16th day of Aug., 1942; that it truly and correctly represents the proposed location and extent of the works used to divert water from Gove Spring in Humboldt County, by George F. Gove for irrigation and domestic purposes. That the proposed point of diversion, the approximate location and size of the diverting channel, the location and names of all other works, which will cross or connect with the Proposed works, and the boundary of all lands, areas proposed to be irrigated, are fully and correctly designated thereon.

F. R. O'Leary
STATE WATER RIGHT SURVEYOR

Subscribed and sworn to before me this 17th day of August, 1942.

Blaire Burnain
NOTARY PUBLIC IN AND FOR HUMBOLDT COUNTY, NEVADA.

SCALE 1 IN = 900 FT.

0 100 200 300 400 1000 FT 2000 FT.

August 18, 1942.

MAP TO ACCOMPANY
APPLICATION
TO APPROPRIATE WATER
FOR
IRRIGATION-DOMESTIC
BY
GEORGE F. GOVE
FROM
GOVE SPRING

10805