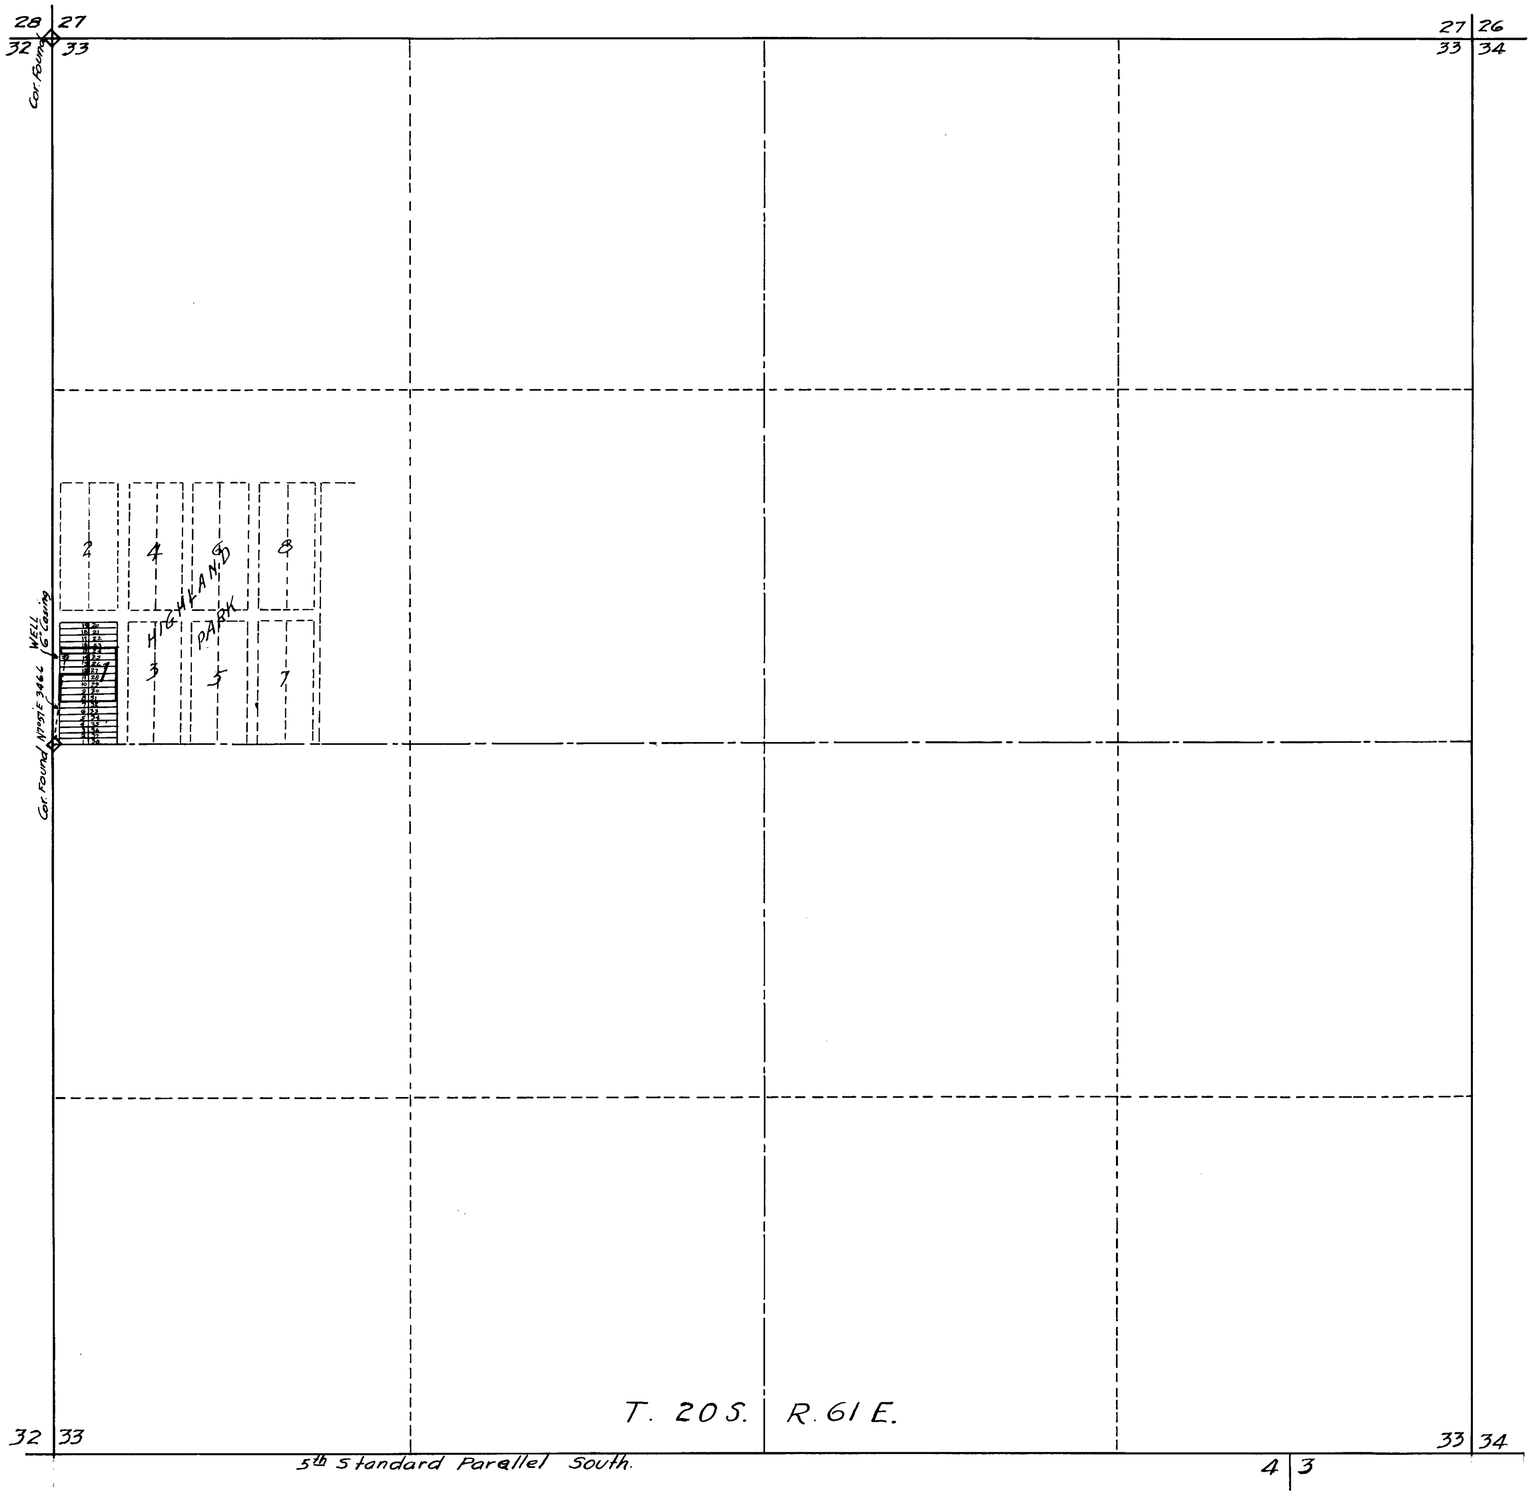

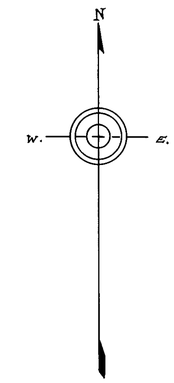

State of Nevada }
County of Clark } s.s.

I. Van O. Eastland, being first duly sworn, depose and say that this map, consisting of one sheet, has been correctly drawn to the designated scale from field notes of a survey made by me on the 22nd day of April, 1942, that it truly and correctly represents the proposed location and the extent of the work used to divert water from an underground source in Clark County Nevada by

MICHAEL J. HENNESSY

for Domestic purposes; that the proposed point of diversion location and size of well casing pipe and the boundaries of all lands under this application, are correctly designated thereon.

Van O. Eastland
State Water Right Surveyor.

Subscribed and sworn to before me this 24th day of April 1942.

Notary Public in and for Clark County Nevada.

Scale
0 300 600 900 1200 1500 1800

April 28, 1942

MAP
OF
Application to Appropriate Water for Domestic Use

by
MICHEAL J. HENNESSY.

from underground source.

Application No.
10806