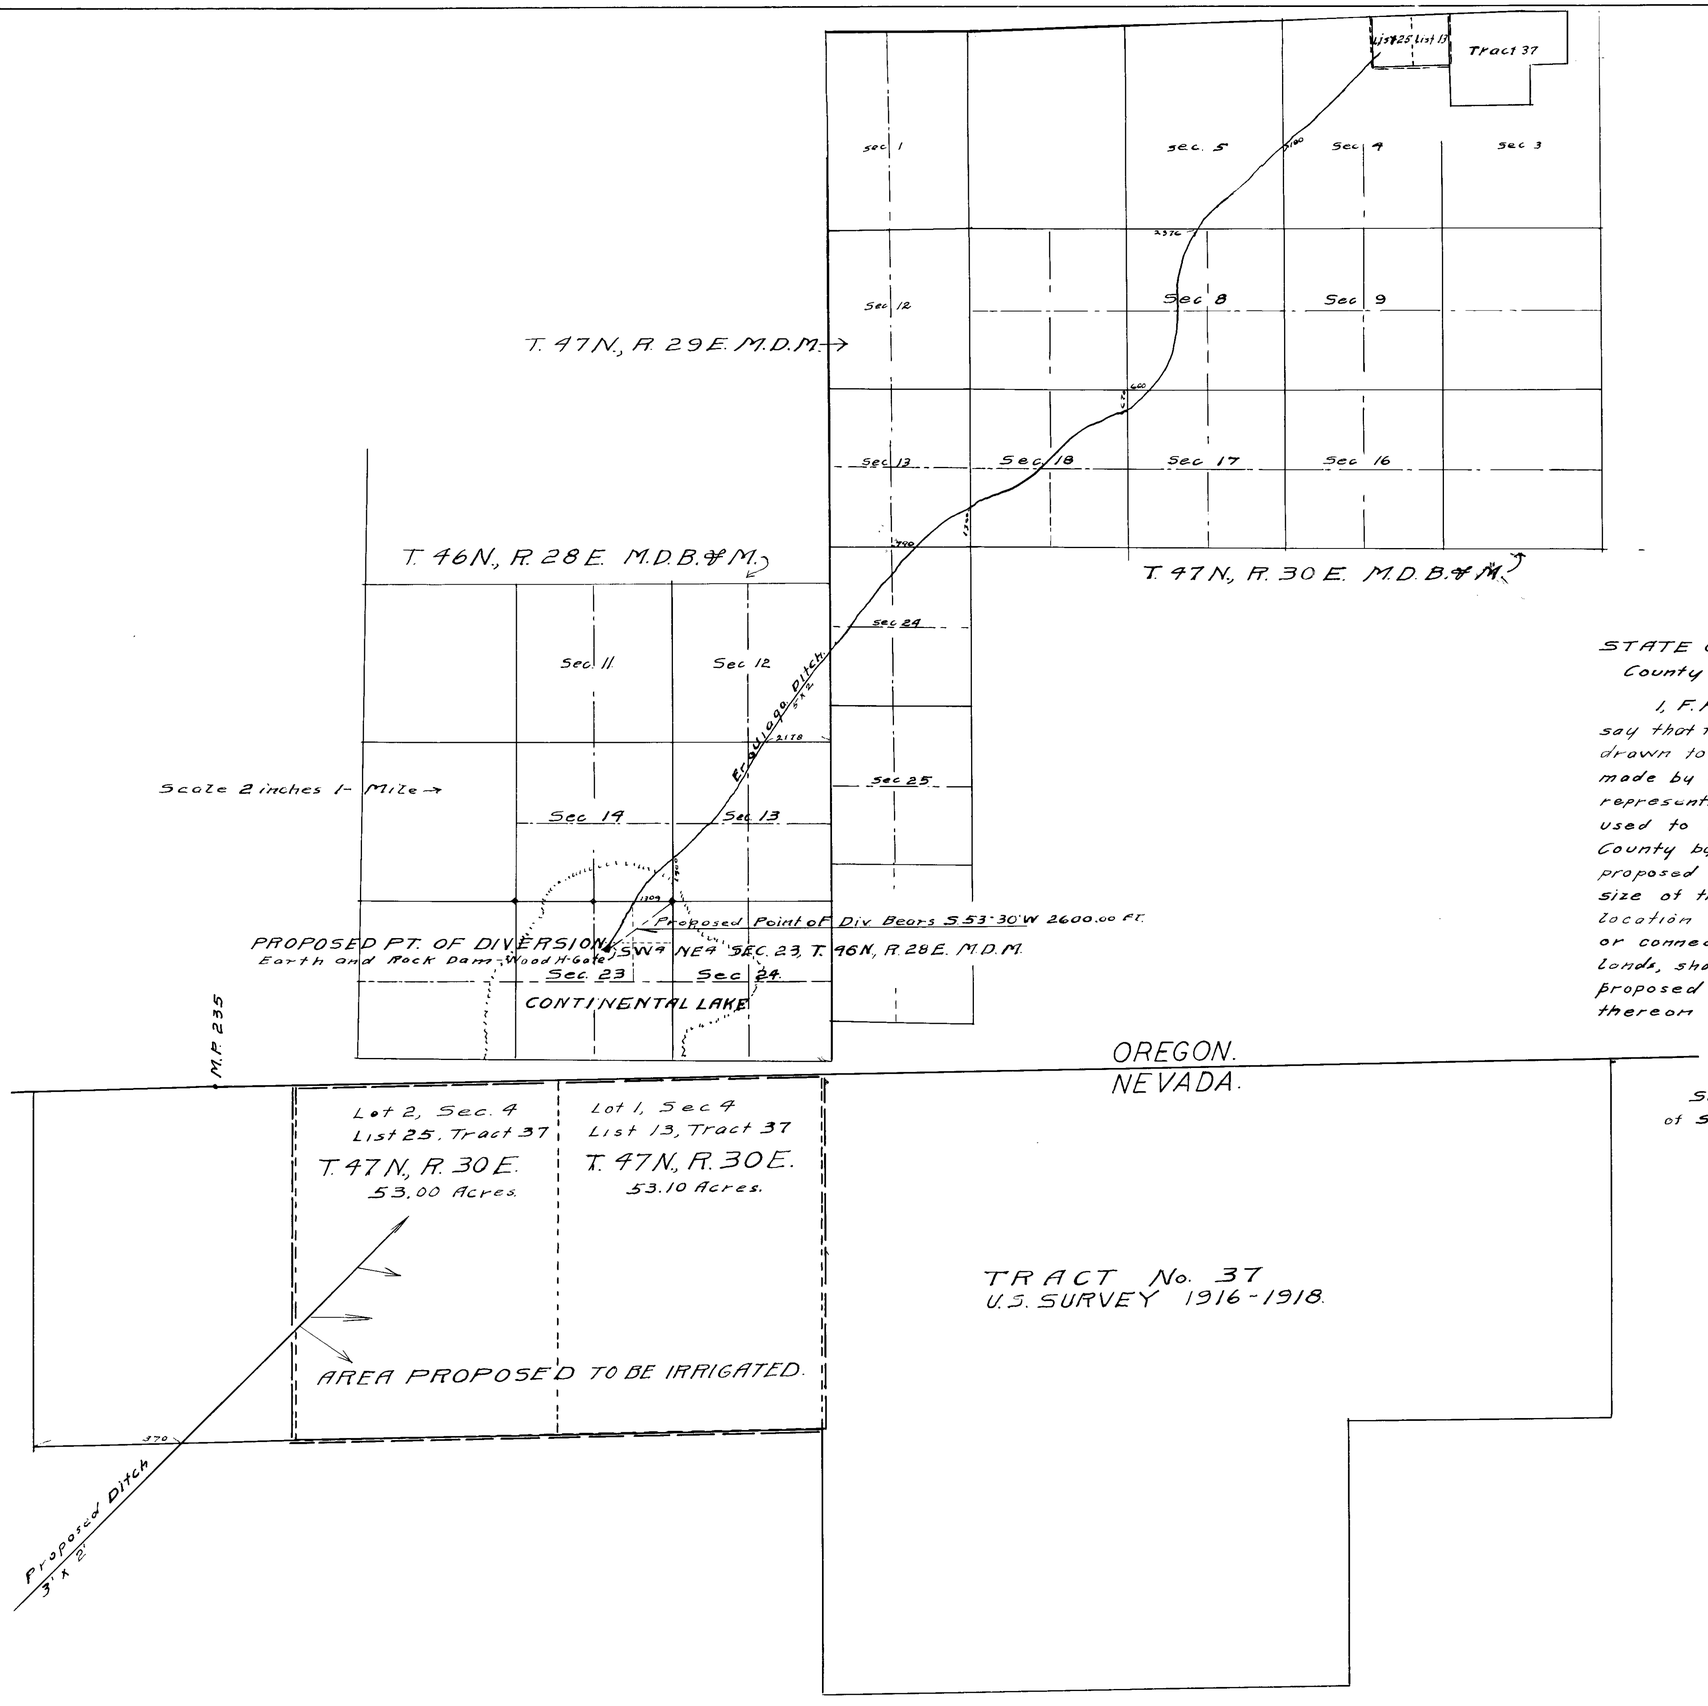

STATE OF NEVADA }
County of Humboldt } S.S.

I, F.R. O'Leary, being first duly sworn, depose and say that this map, consisting of one sheet, has been correctly drawn to the designated scale from field notes of a survey made by me April 10, 1942; that it truly and correctly represents the proposed location and extent of the works used to divert water from Continental Lake in Humboldt County by Joe Erquiaga, for Irrigation purposes. That the proposed point of diversion, the approximate location and size of the diverting channel, all reservoirs or basins, the location and names of all other works, which will cross or connect with the proposed works, and the boundary of all lands, showing by Tracts, or 40 Acre subdivisions the areas proposed to be irrigated, are fully and correctly designated thereon

F. R. O'Leary
STATE WATER RIGHT SURVEYOR.

Subscribed and sworn to before me this 19th day of Sept., 1942.

Glasia Germain
NOTARY PUBLIC IN AND FOR HUMBOLDT COUNTY, NEVADA.

SCALE 1 IN. = 400 FT.

0 100 200 300 400 1000 2000 FT.

September 22, 1942

MAP TO ACCOMPANY
APPLICATION
TO APPROPRIATE WATER
FOR
IRRIGATION
BY
JOE ERQUIAGA
FROM
CONTINENTAL LAKE

10811