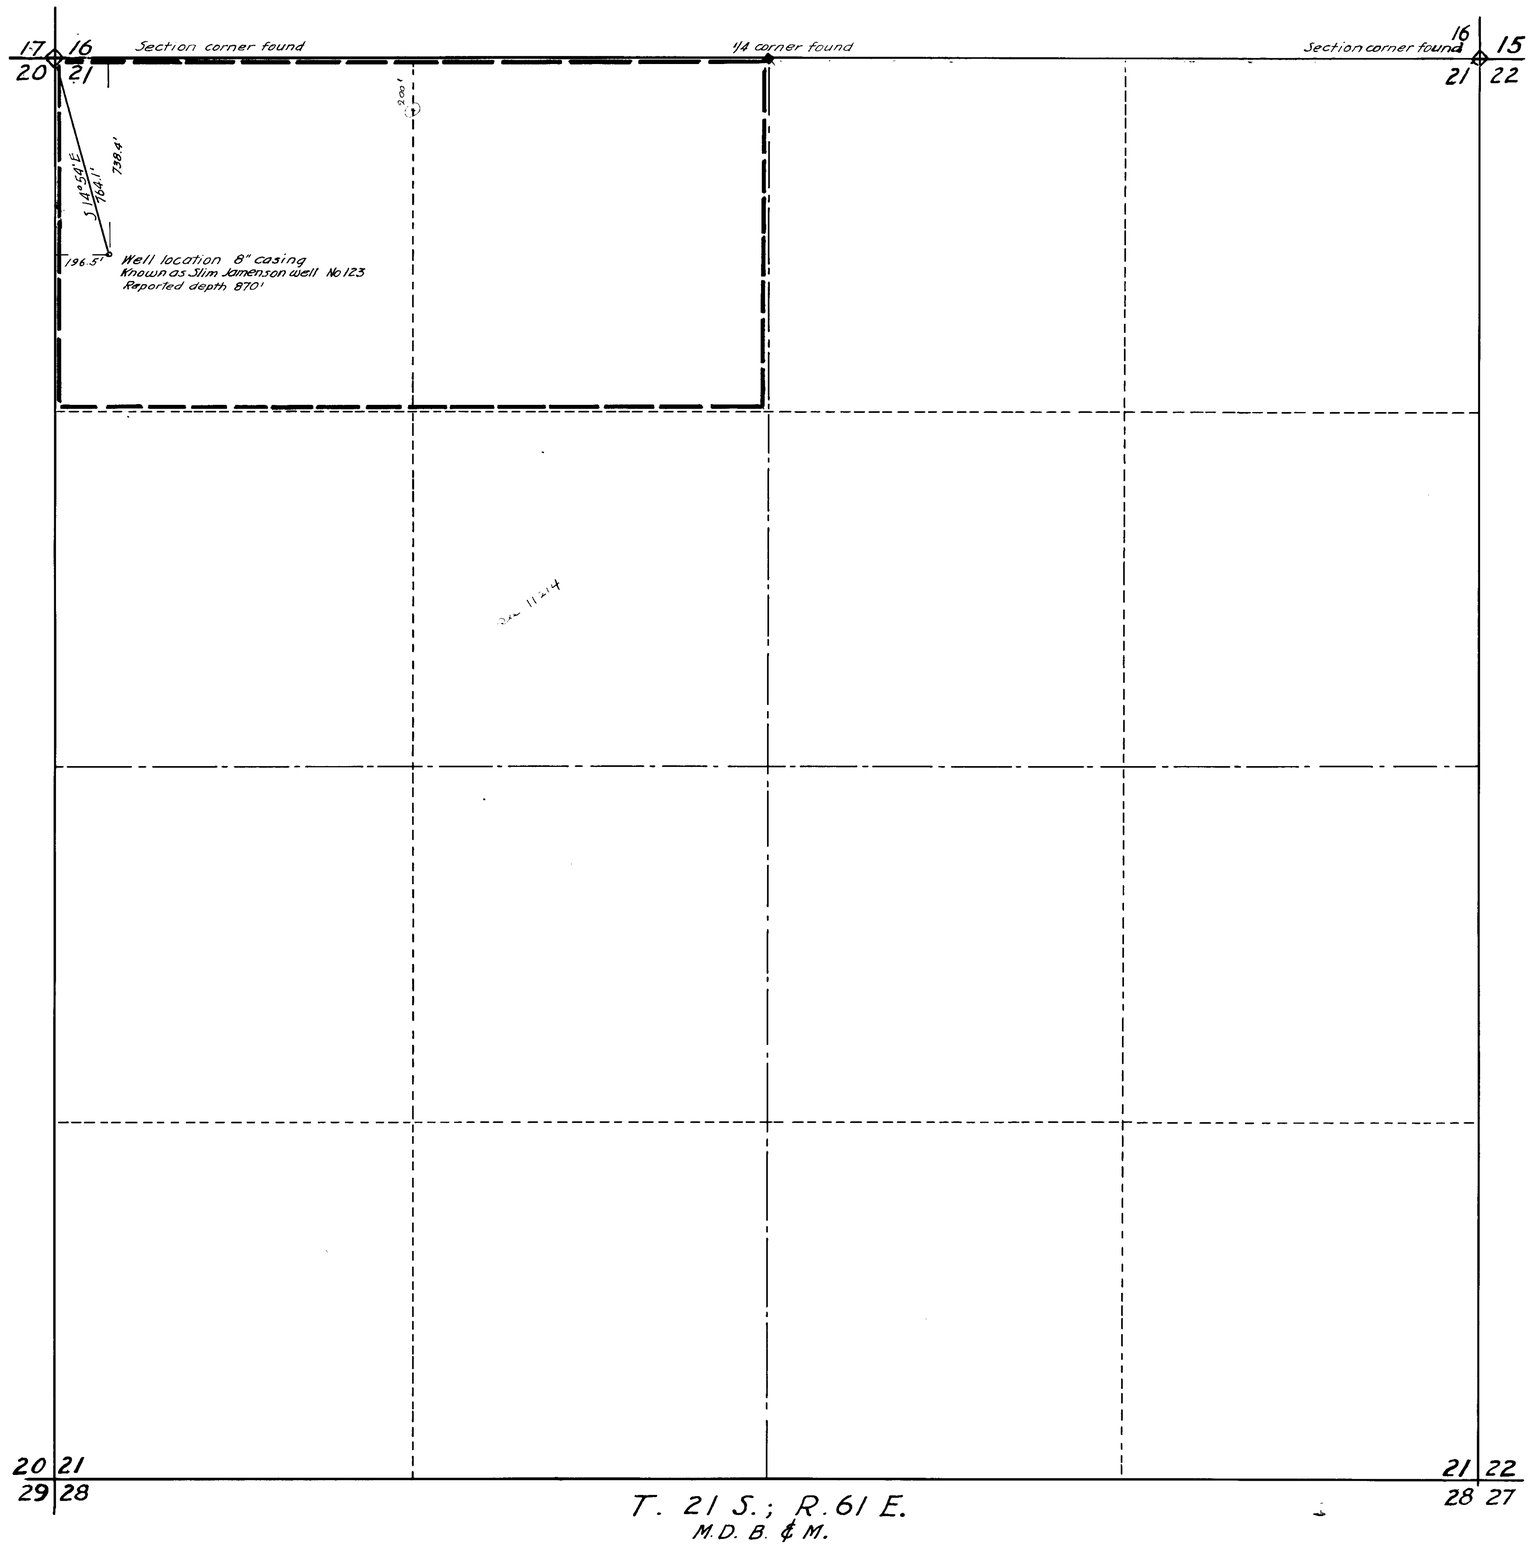

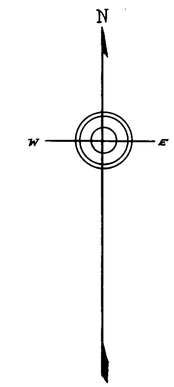

State of Nevada }
County of Clark } S.S.

I, Van O. Eastland, being first duly sworn, depose and say that this map, consisting of one sheet, has been correctly drawn to the designated scale from field notes of a survey made by me on the 22nd day of March, 1942; that it truly and correctly represents the proposed location and the extent of the work used to divert water from an underground source, in Clark County, Nevada, by
CLARK COUNTY LAND COMPANY INC.
for Quasi Municipal and Domestic purposes; that the proposed point of diversion, location and size of well casing pipe, and the boundaries of all lands under this application, are correctly designated thereon.

Van O. Eastland
State Water Right Surveyor.

Subscribed and sworn to before me this 1st day of April 1942.

Notary Public in and for Clark County, Nevada.

Scale
0 300 600 900 1200 1500 1800
Scale 1" = 300'

April 28, 1942

MAP
OF
Application to Appropriate Water for Quasi Municipal and Domestic Use
by
Clark County Land Company Inc.
from underground source.
Application No.
10820