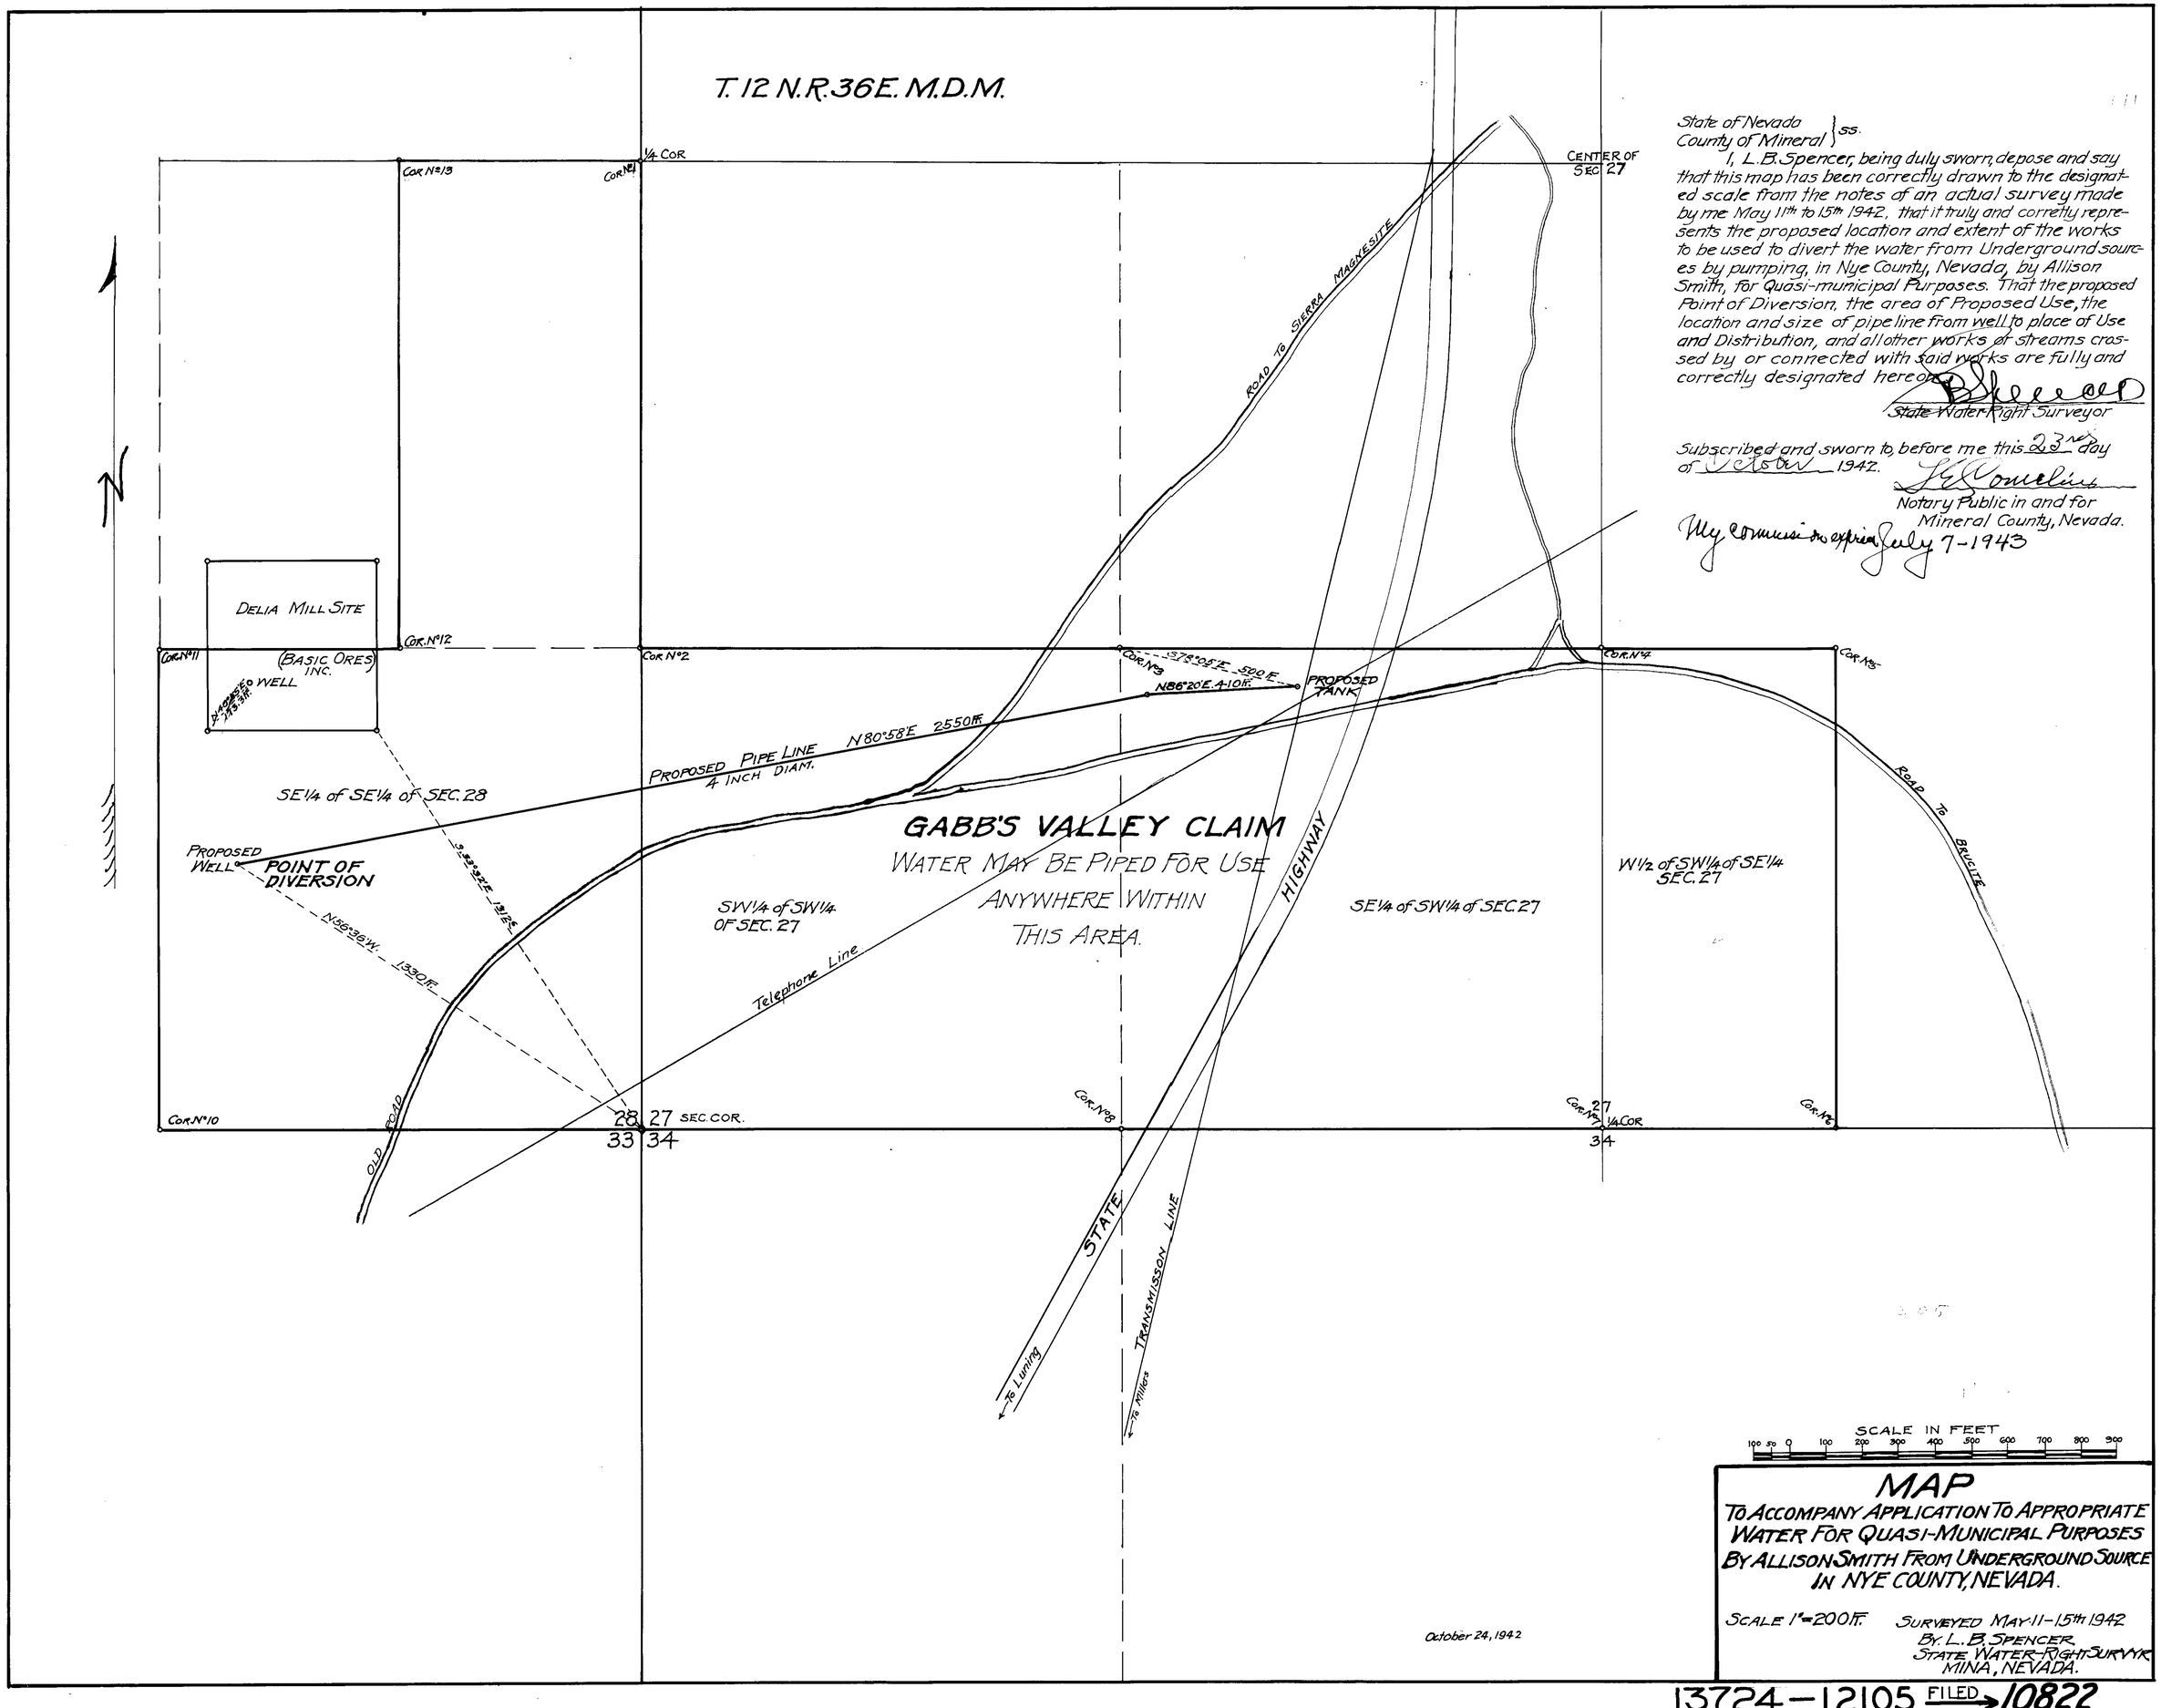

State of Nevada }
County of Mineral } ss.

I, L. B. Spencer, being duly sworn, depose and say that this map has been correctly drawn to the designated scale from the notes of an actual survey made by me May 11th to 15th 1942, that it truly and correctly represents the proposed location and extent of the works to be used to divert the water from Underground sources by pumping, in Nye County, Nevada, by Allison Smith, for Quasi-municipal Purposes. That the proposed Point of Diversion, the area of Proposed Use, the location and size of pipe line from well to place of Use and Distribution, and all other works or streams crossed by or connected with said works are fully and correctly designated hereon.

L. B. Spencer
State Water Right Surveyor

Subscribed and sworn to before me this 23rd day of October 1942.

J. G. Cornelius
Notary Public in and for
Mineral County, Nevada.

My commission expires July 7-1943

MAP

TO ACCOMPANY APPLICATION TO APPROPRIATE WATER FOR QUASI-MUNICIPAL PURPOSES BY ALLISON SMITH FROM UNDERGROUND SOURCE IN NYE COUNTY, NEVADA.

SCALE 1" = 200 ft.

SURVEYED MAY 11-15th 1942
BY: L. B. SPENCER.
STATE WATER-RIGHT SURVYR.
MINA, NEVADA.

13724 — 12105 FILED → 10822