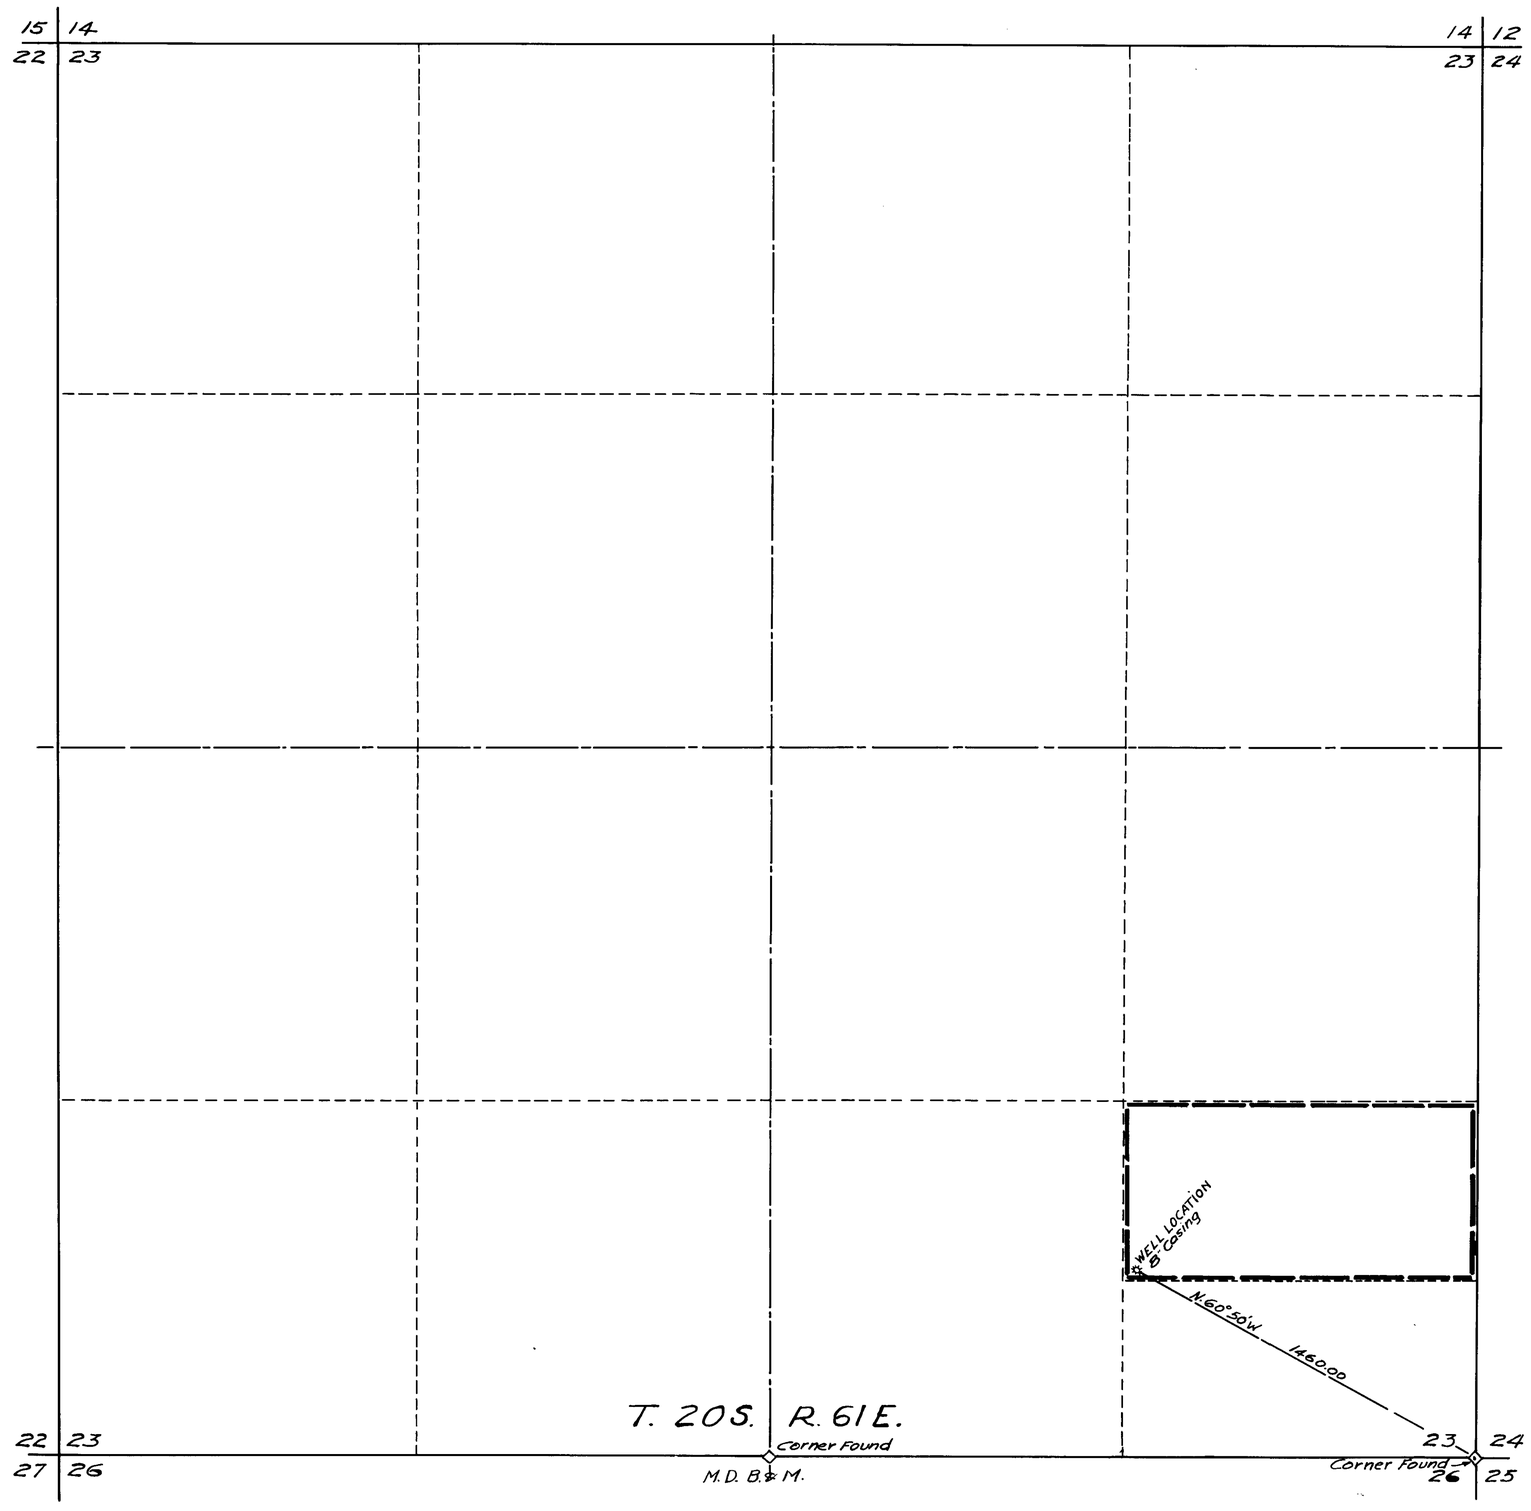

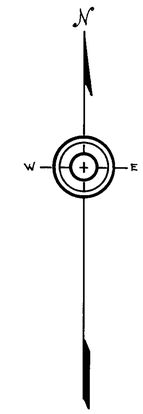

State of Nevada }
County of Clark } S.S.

I, Van O. Eastland, being first duly sworn depose and say that this map, consisting of one sheet has been correctly drawn to the designated scale from field notes of a survey made by me on the 22nd day of April, 1942, that it truly and correctly represents the proposed location and the extent of the work used to divert water from an underground source in Clark County Nevada by
MARY C. GADIS
for Irrigation, Domestic and quasi Municipal purposes; that the proposed point of diversion, location and size of well casing pipe and the boundaries of all land under this application, are correctly designated thereon.

Van O. Eastland
State Water Right Surveyor.

Subscribed and sworn to before me this 13th day of May 1942.

Notary Public in and for Clark County Nevada.

Scale
0 300 600 900 1200 1500 1800

3944
Issued APRIL 13, 1953

May 18, 1942

MAP
OF
Application to Appropriate Water for Irrigation, Domestic, and Quasi Municipal Purposes
By MARY C. GADIS
from under ground source.
Application No. 10823

10823