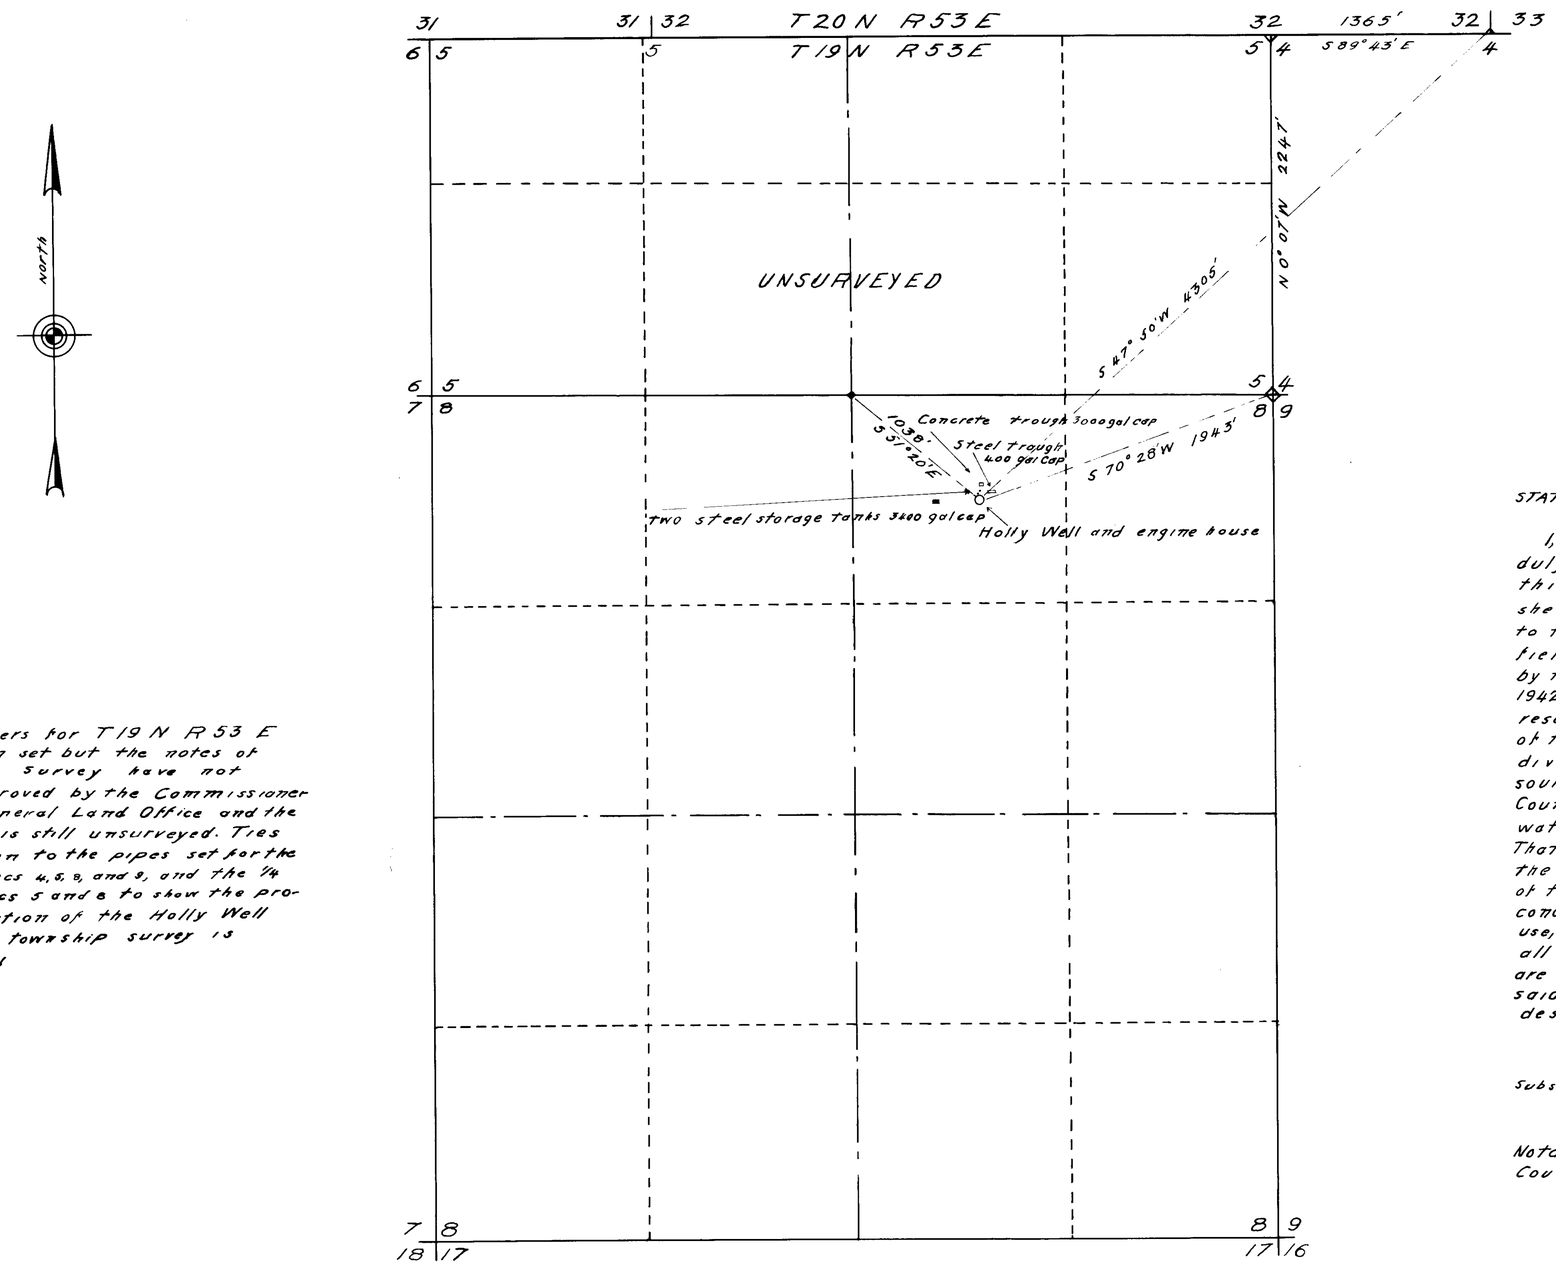

Note: The corners for T19N R53E have been set but the notes of the field survey have not been approved by the Commissioner of the General Land Office and the township is still unsurveyed. Ties were taken to the pipes set for the cor. of secs 4, 5, 8, and 9, and the 1/4 cor of secs 5 and 8 to show the probable location of the Holly Well when the township survey is completed

STATE OF NEVADA
County of EUREKA } SS

I, Floyd Sadler, being first duly sworn, depose and say that this map, consisting of one sheet, has been correctly drawn to the designated scale from field notes of a survey made by me on the 25th day of June 1942; that it truly and correctly represents the location and extent of the proposed works used to divert water from underground source (Holly Well) in Eureka County, by Angelo Florio for stock-watering and domestic purposes. That the proposed point of diversion, the approximate location and size of the diverting channel or other conduit, the place and manner of use, and the names and location of all other works or streams which are crossed by, or connected with the said works, are fully and correctly designated thereon

Floyd Sadler
State Water Right Surveyor

Subscribed and sworn before me this day of August 1942

Notary Public in and for Eureka County, Nevada

0 250 500 1000 2000
Scale: 500 ft. to an inch

3012 Dec. 2, 1946

FILED
August 27, 1942

MAP
TO ACCOMPANY APPLICATION TO APPROPRIATE WATER FOR STOCKWATERING BY ANGELO FLORIO FROM UNDERGROUND SOURCE (HOLLY WELL)

10824