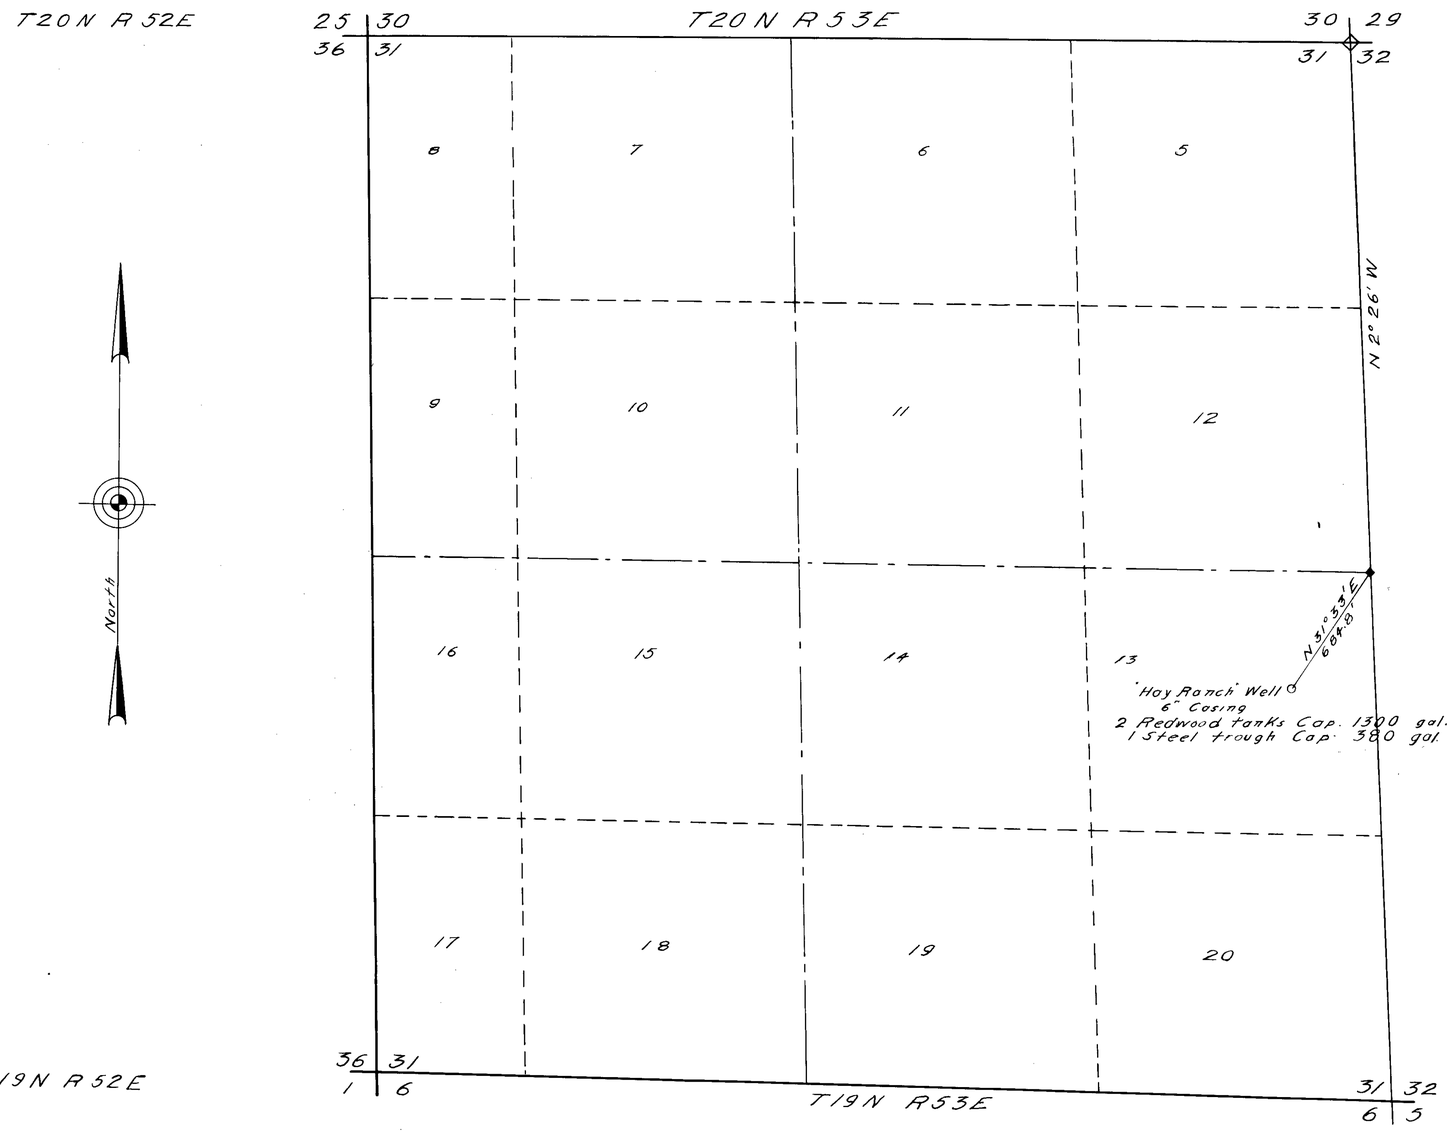

STATE OF NEVADA
County of EUREKA } SS

I, Floyd Sadler, being first duly sworn, depose and say that this map, consisting of one sheet, has been correctly drawn to the designated scale from field notes of a survey made by me on the 23rd day of October 1942; that it truly and correctly represents the location and extent of the proposed works used to divert water from an underground source in Eureka county by Angelo C Florio (assignee) for stockwatering and domestic purposes That the proposed point of diversion the approximate location and size of the diverting channel or othher conduit, the place and manner of use, and the location and names of all other works or streams which are crossed by or connected with the said works are fully and correctly designated thereon.

Floyd Sadler
State Water Right Surveyor

Subscribed and sworn to before me this day of November 1942

0 200 400 1000 1600
Scale: 400' to 1 inch

3013 Dec. 2, 1946

MAP

TO ACCOMPANY APPLICATION TO APPROPRIATE WATER FOR STOCKWATERING AND DOMESTIC PURPOSES BY ANGELO C. FLORIO (ASSIGNEE) FROM UNDERGROUND SOURCE

Nov. 25, 1942

10827