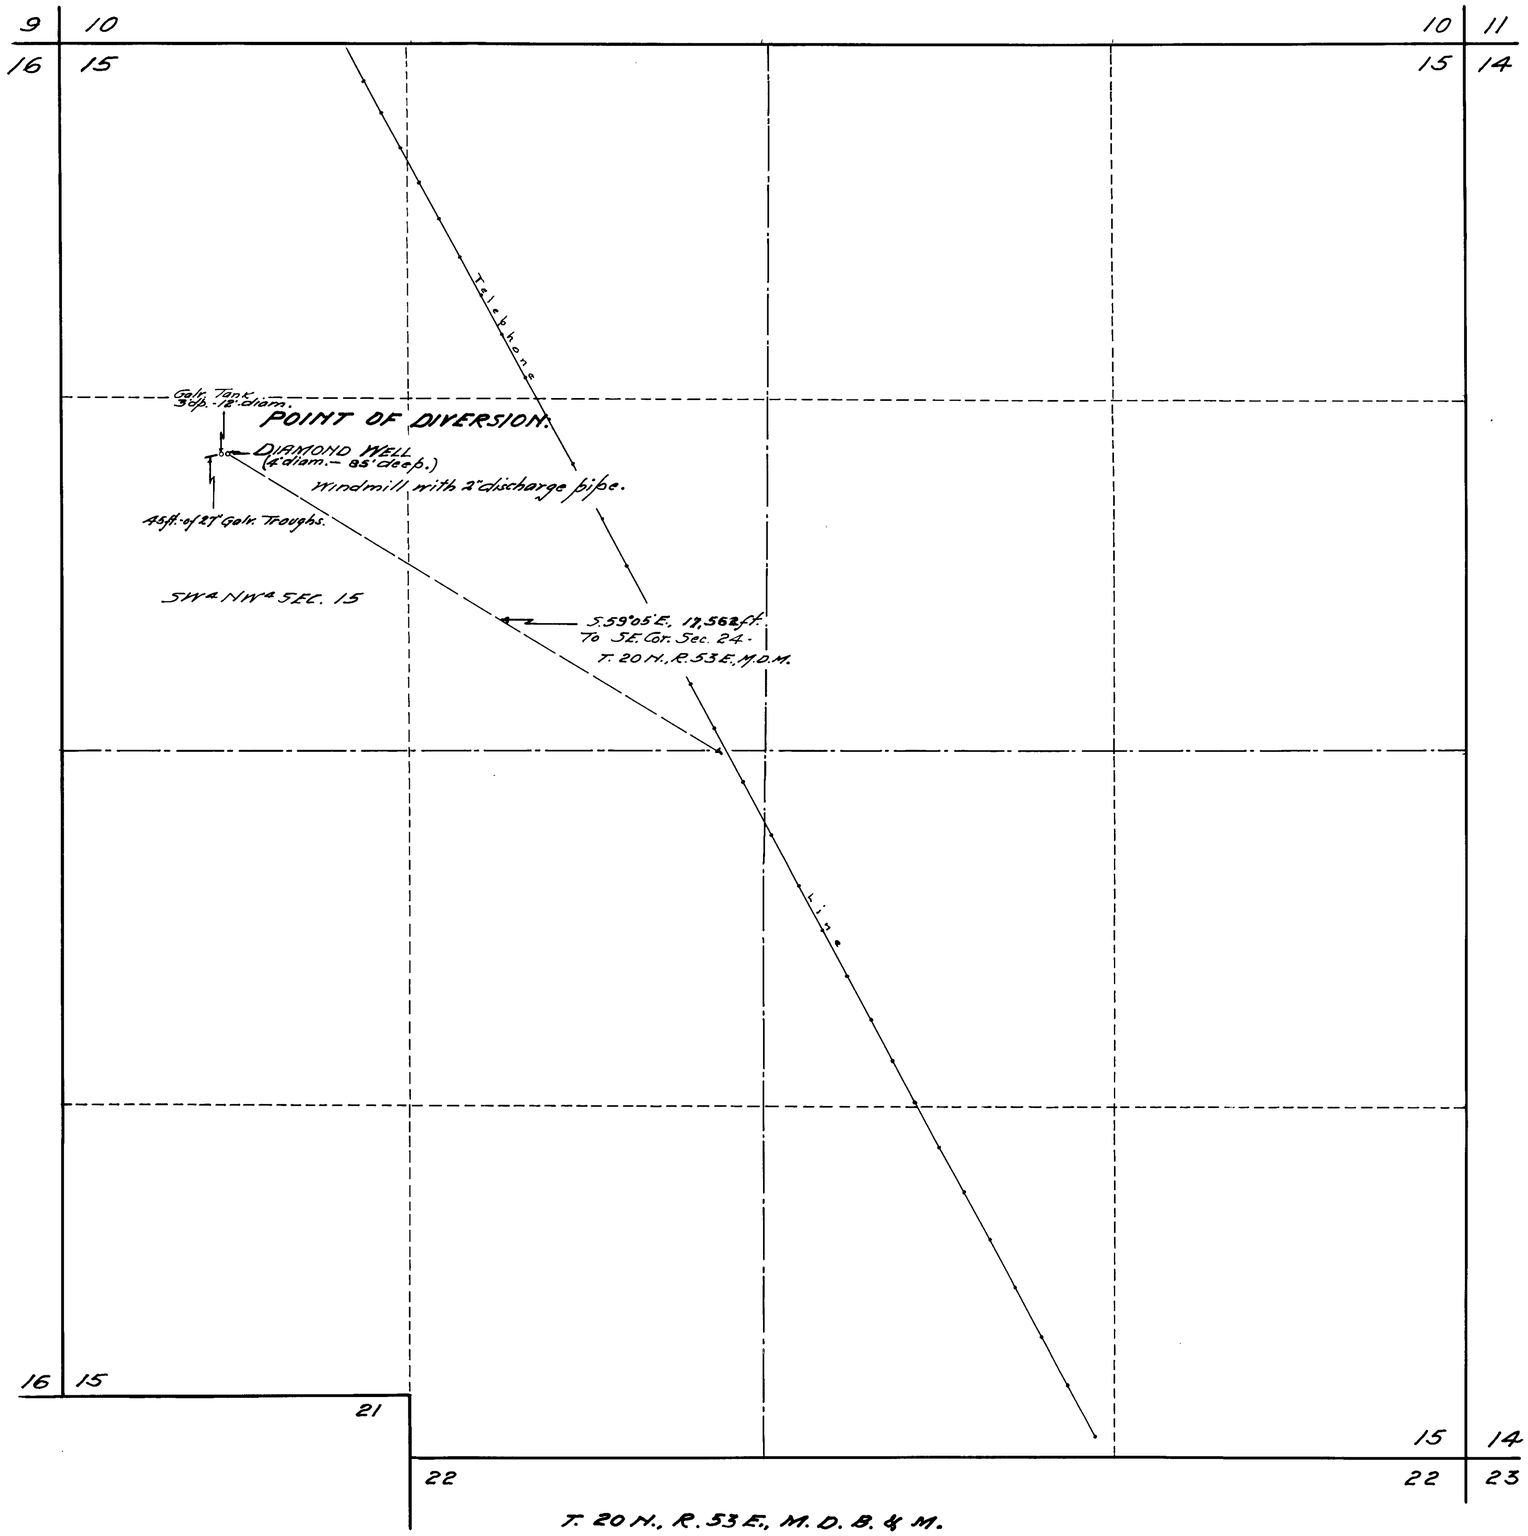

STATE OF NEVADA }
County of White Pine } ss.

I, F. W. Millard, being first duly sworn, depose and say that this map, consisting of one sheet, has been correctly drawn to the designated scale from field notes of a survey made by me between the 9th and 11th days of October, 1942; that it truly and correctly represents the location and extent of the proposed works used to divert underground water from DIAMOND WELL in Eureka County by JAMES HUNTER for stockwatering purposes. That the proposed point of diversion, the location, size of the diverting channel or other conduit, the place and manner of use, and the location and names of all other works or streams which are crossed by or connected with the said works are fully and correctly designated thereon.

F. W. Millard
State Water Rght Surveyor.

Subscribed and sworn to before me this 16th day of October, 1942.

N. Marling
Notary Public in and for White Pine County, Nevada.
My Commission expires Jan 6, 1946

0 500 1000
SCALE 1-IN.= 300 FEET.

October 19, 1942

MAP
TO ACCOMPANY APPLICATION
TO APPROPRIATE WATER
FOR STOCKWATERING
BY JAMES HUNTER
FROM DIAMOND WELL
SURVEYED - OCT. 10-1942 - BY - F.W. MILLARD & SON
ELY, NEVADA.

10831