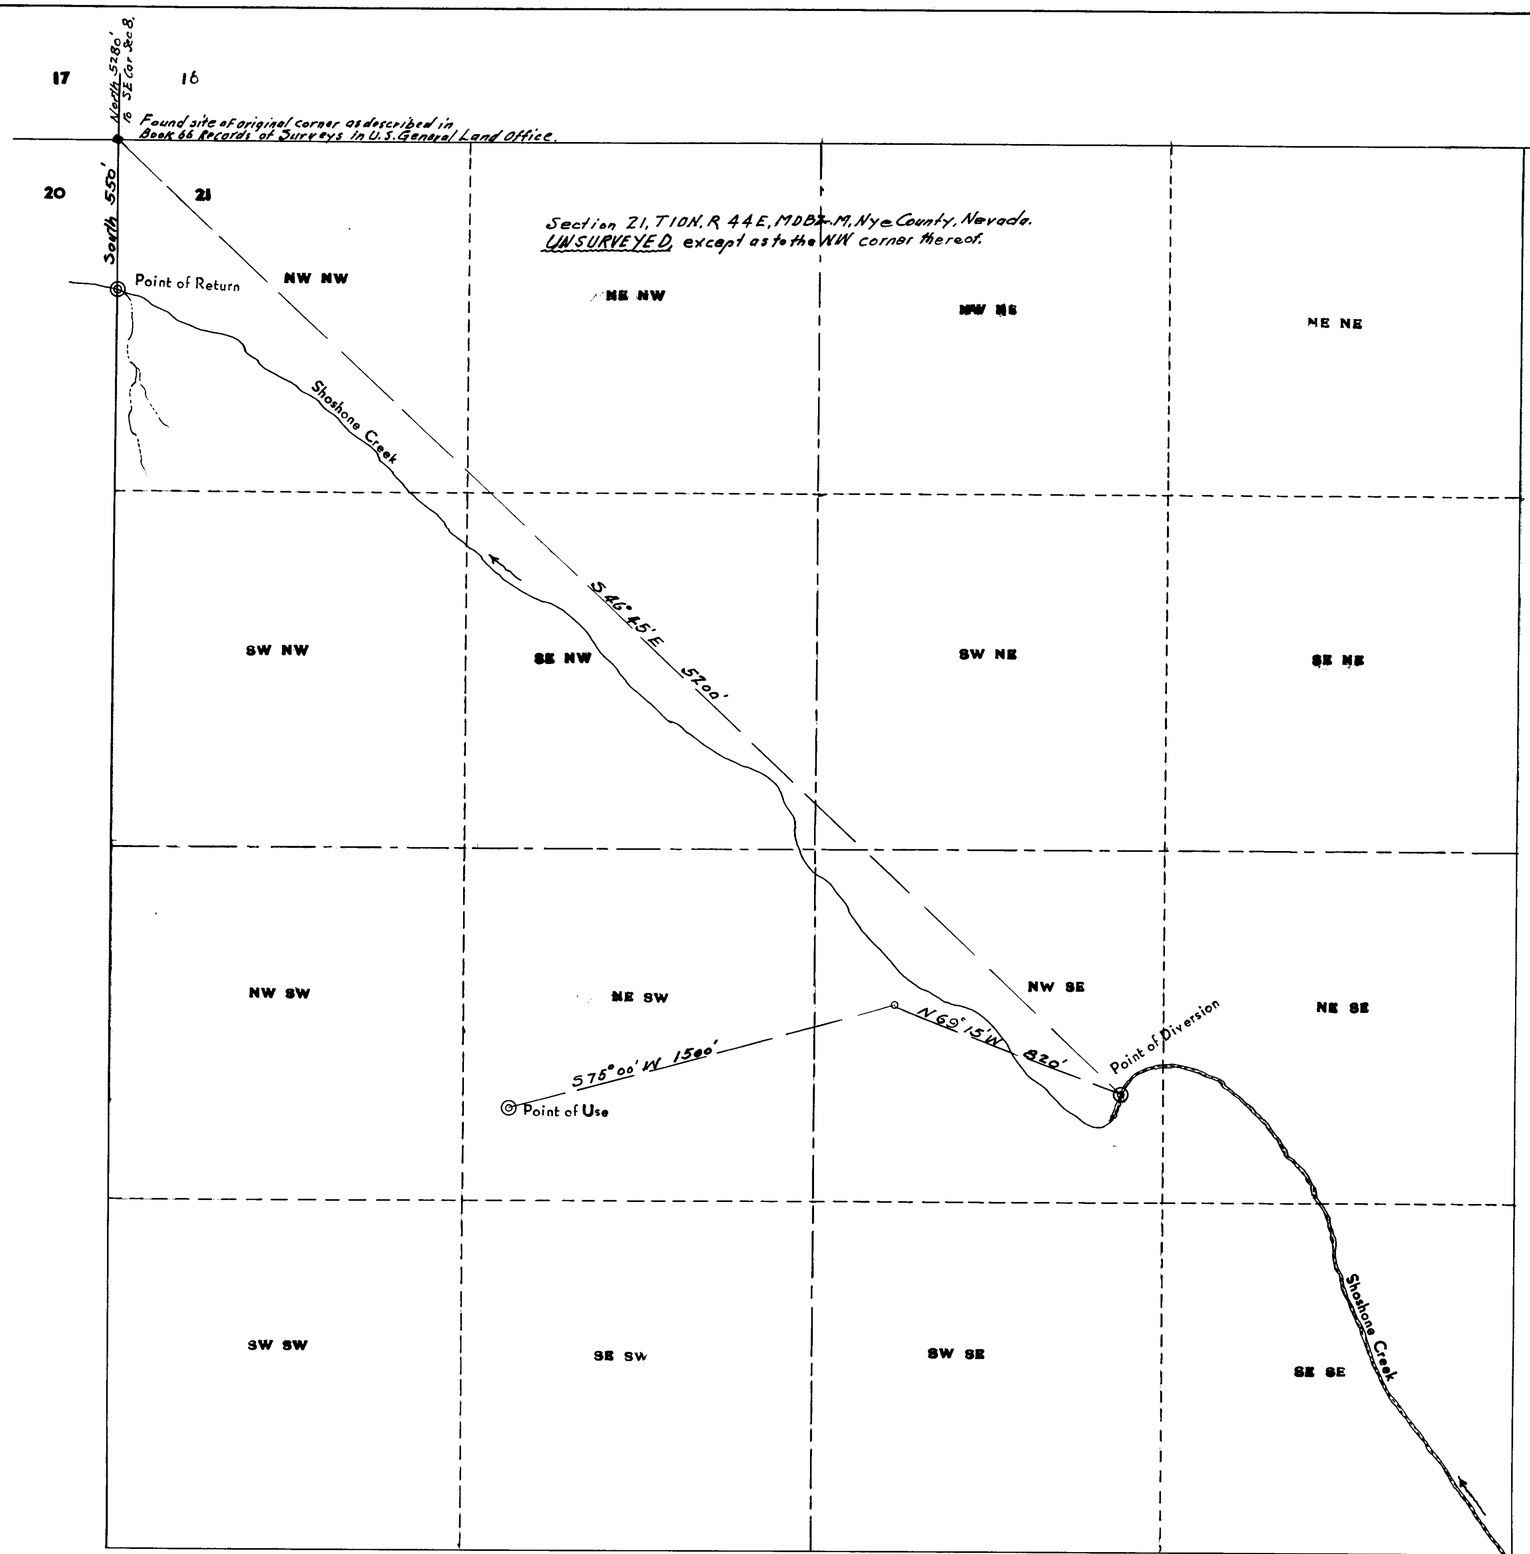

I, J.W.E Taylor, being first duly sworn, depose and say that this map consisting of one sheet, has been correctly drawn to the designated scale from field notes of a survey made by me between the 23rd day of May and the 25th day of May 1942; that it truly and correctly represents the location and extent of the proposed works used to divert water from Shoshone Creek, in Nye County, by Frederick Steigmeyer, for Mining and domestic purposes. That the proposed points of diversion and use and the proposed point of return of the tail waters therefrom to the stream bed of said Shoshone Creek are fully and correctly shown hereon.

J.W.E. Taylor
State Water Right Surveyor No. 166.

Subscribed and Sworn to before me this 20 day of July, 1942.

D. Edward.
Notary Public in and for Nye County, Nevada.

N

Scale in Feet

Sections 16, 17, 20 & 21
T10N. R44E according to [illegible]
application [illegible]

July 23, 1942

MAP

To accompany Application to Appropriate Water for Mining by Frederick Steigmeyer from Shoshone Creek

No. 10833

10833