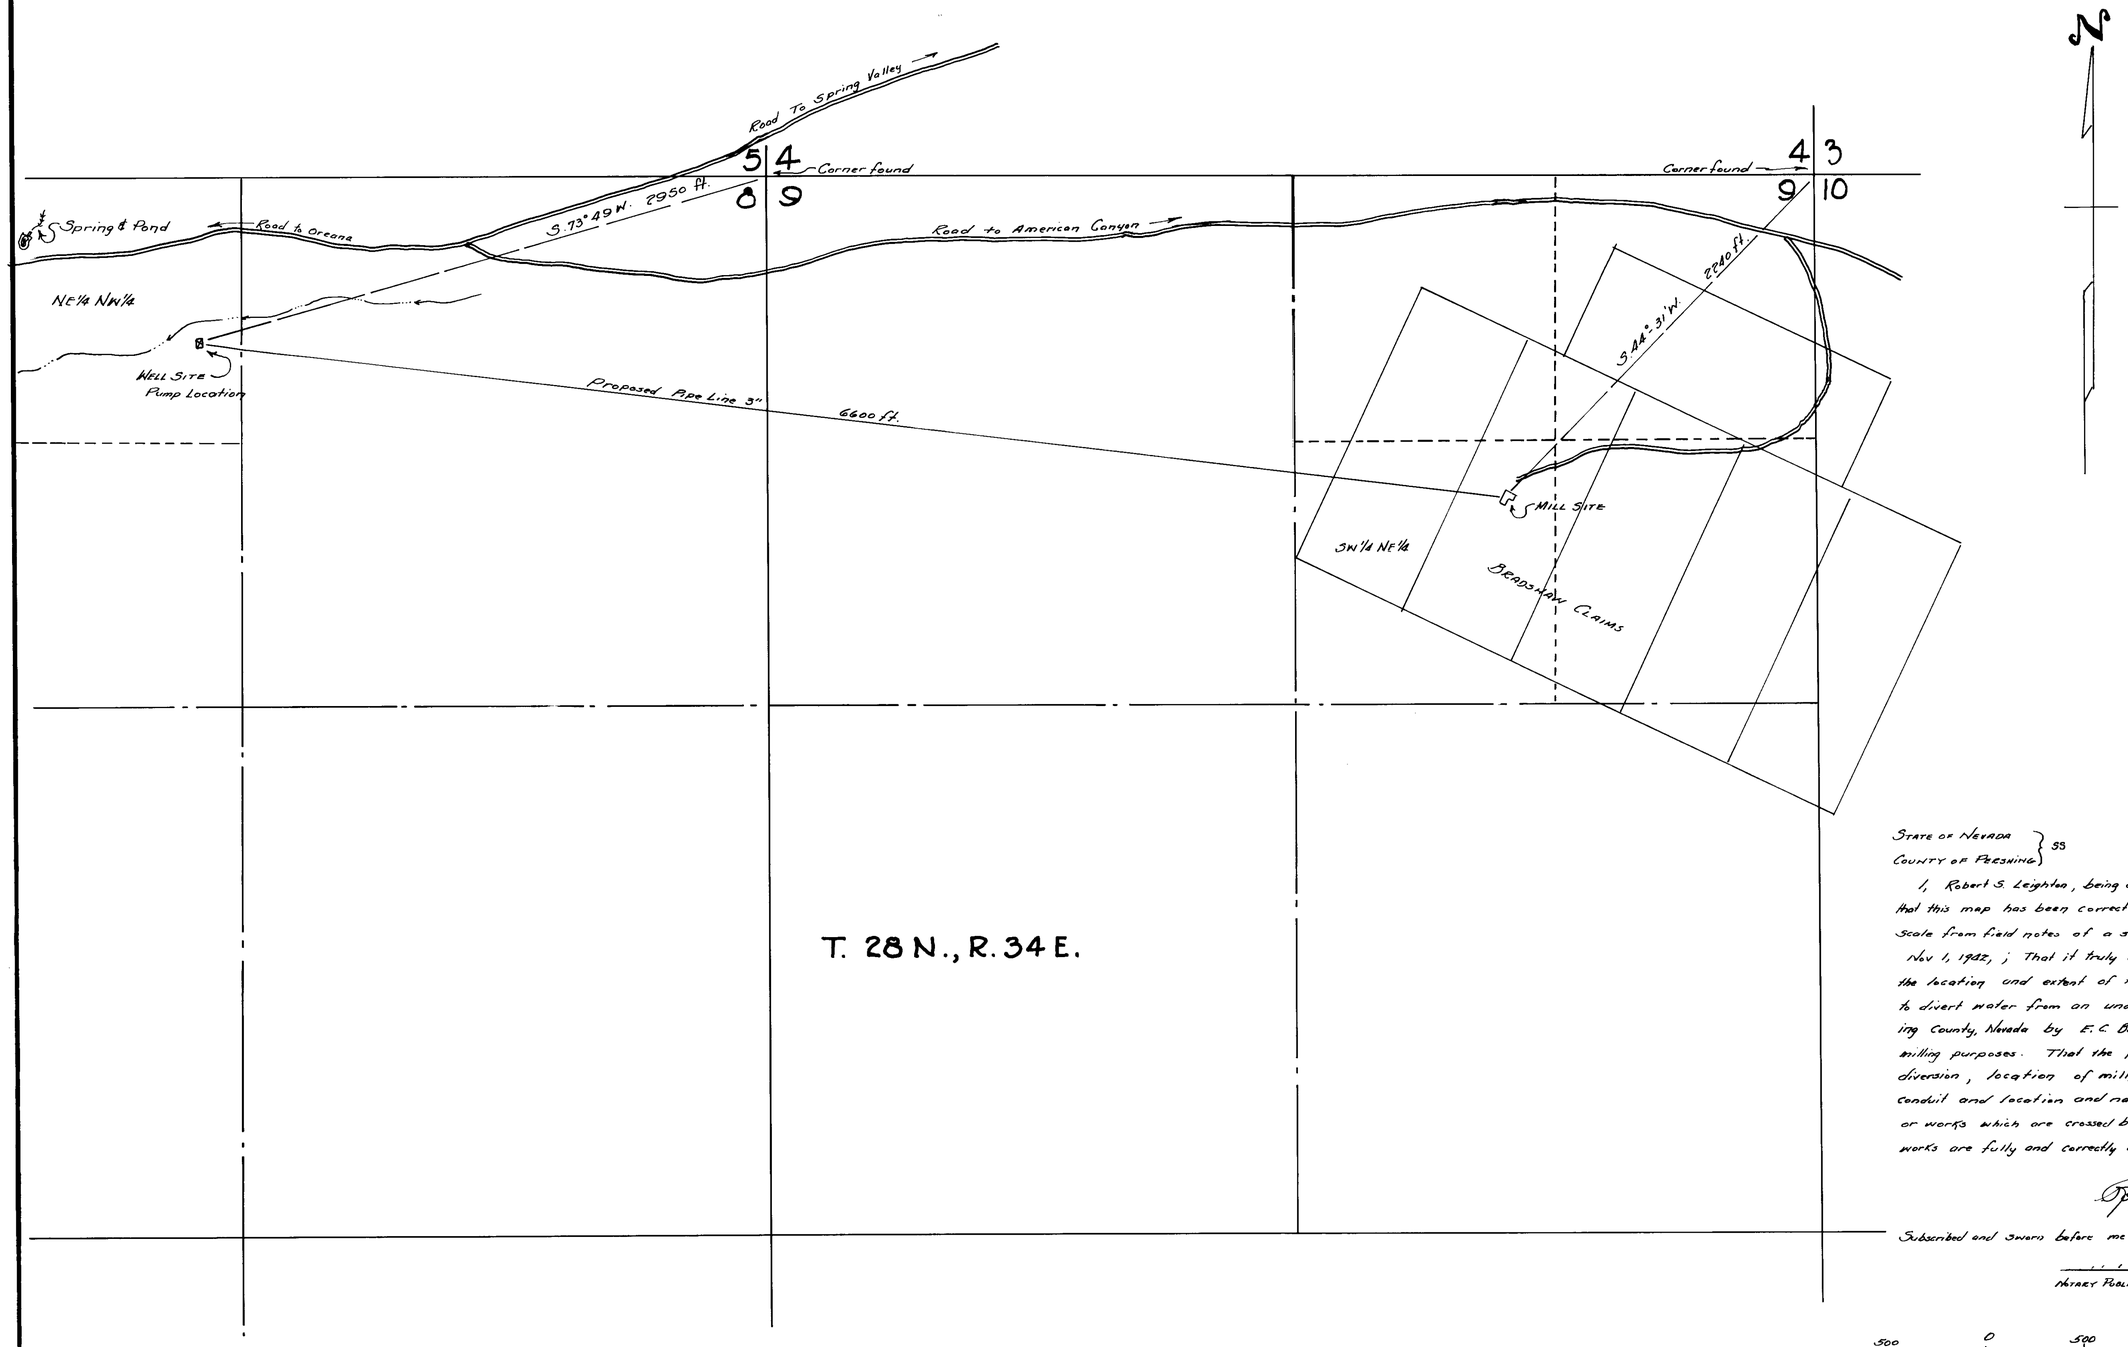

STATE OF NEVADA } SS
COUNTY OF PERSHING

I, Robert S. Leighton, being duly sworn, depose and say that this map has been correctly drawn to the designated scale from field notes of a survey made by me on Nov 1, 1942, ; That it truly and correctly represents the location and extent of the proposed works used to divert water from an underground source in Pershing County, Nevada by E. C. Bradshaw for mining & milling purposes. That the proposed point of diversion, location of mill, approximate size of conduit and location and names of all other streams or works which are crossed by or connected with said works are fully and correctly designated hereon.

Robert S. Leighton
State Mineral Surveyor.

Subscribed and sworn before me this 7th day of Nov. 1942.

Notary Public in & for Pershing County, Nevada.

500 0 500 1000 1500

SCALE 1" = 400'

Nov. 9, 1942

MAP TO ACCOMPANY
APPLICATION TO APPROPRIATE
WATER FOR MINING & MILLING
BY E. C. BRADSHAW
FROM AN UNDERGROUND SOURCE

10838