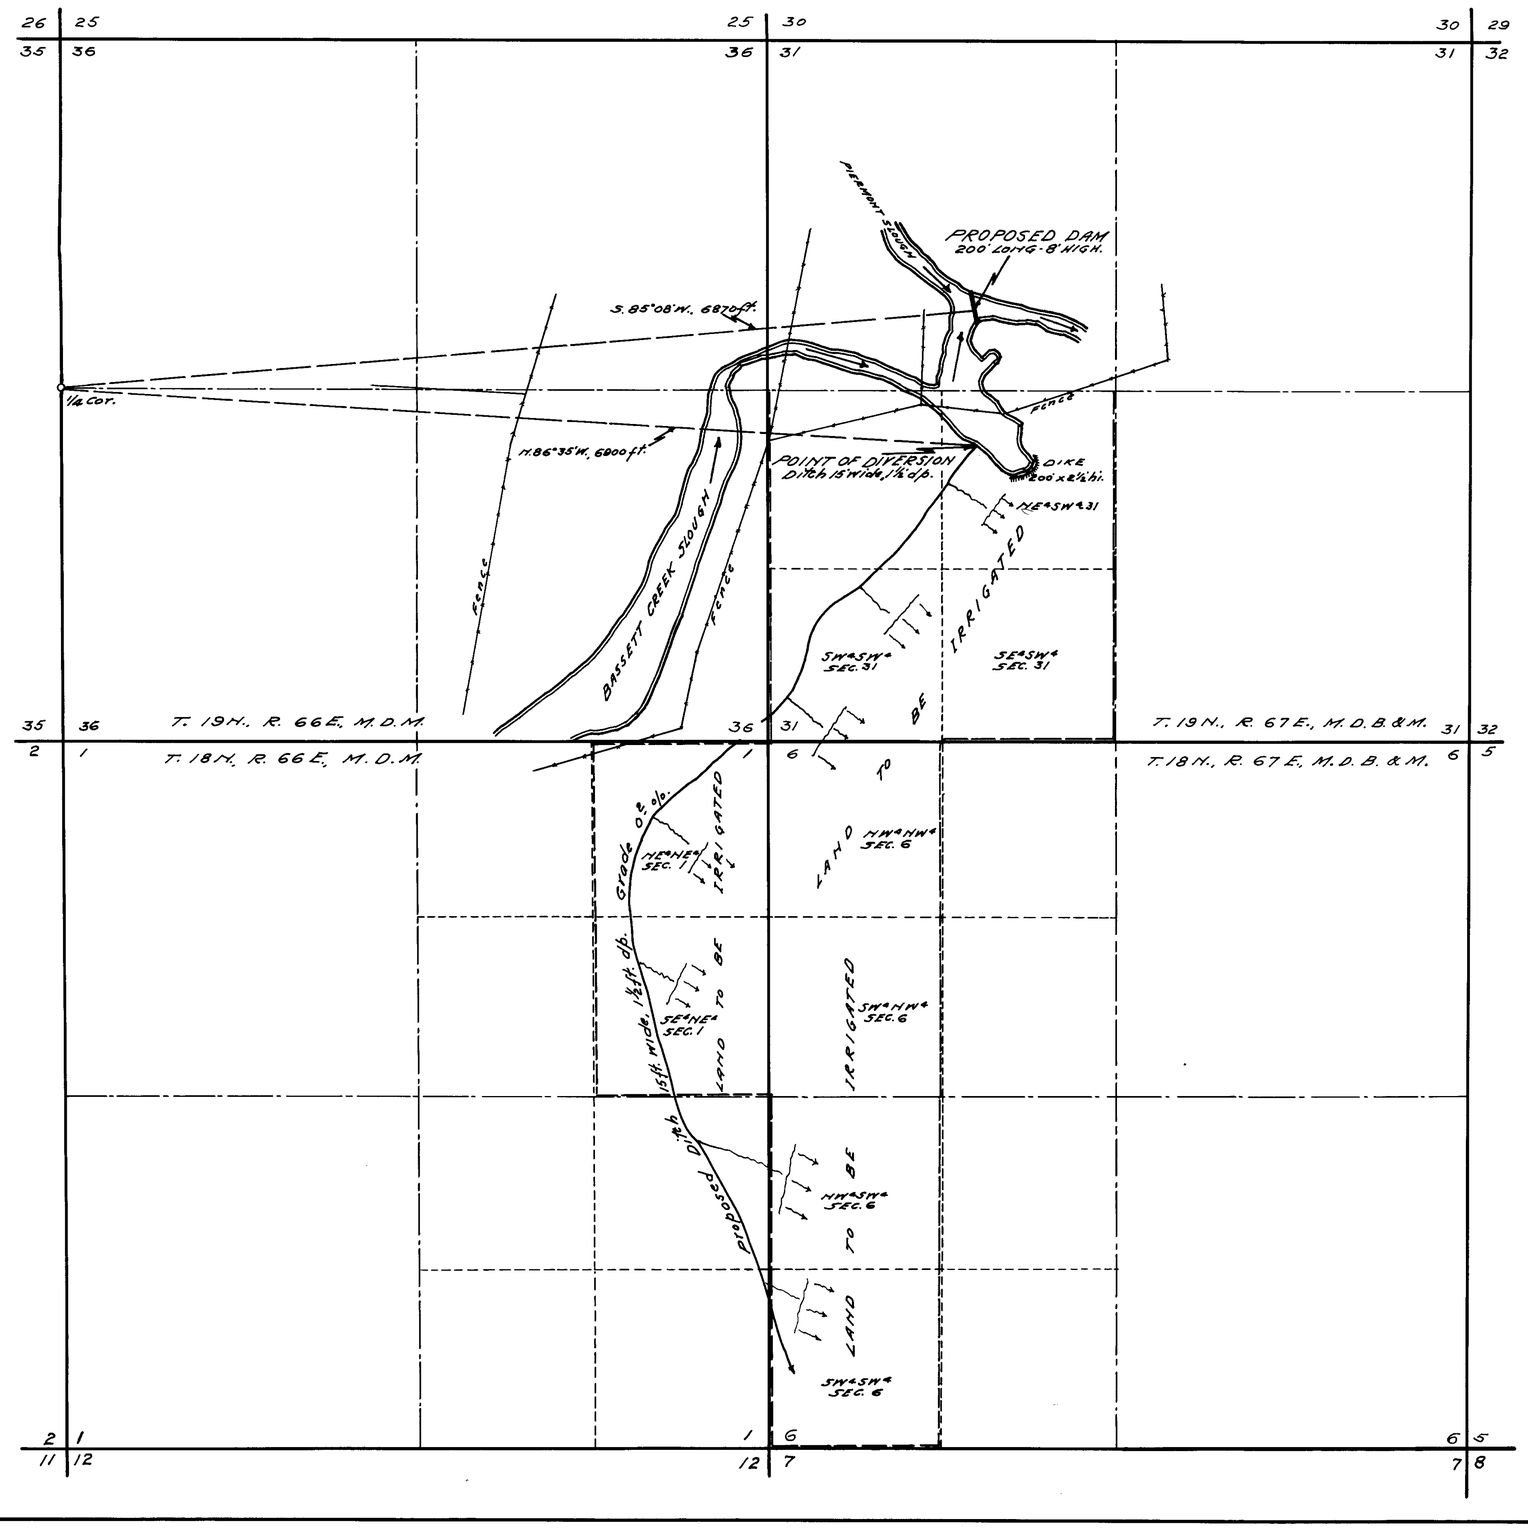

STATE OF NEVADA }
County of White Pine } ss.

I, F. W. Millard, being first duly sworn, depose and say that this map, consisting of one sheet, has been correctly drawn to the designated scale from field notes of a survey made by me between the 9th. and 11th. days of June, 1942; that it truly and correctly represents the proposed location and extent of the works used to divert water from BASSETT CREEK SLOUGH in White Pine County by B. H. ROBISON for irrigation purposes. That the proposed point of diversion, the approximate location and size of the diverting channel, all reserroirs or basins, the location and names of all other works which will cross or connect with the proposed works, and the boundary of all lands, showing by 40-acre subdivisions the areas proposed to be irrigated, are fully and correctly designated thereon.

F. W. Millard
State Water Right Surveyor.

Subscribed and sworn to before me this 20th day of June, 1942.

Notary Public in and for White Pine County, Nevada.
My Commission expires 1-1-44

0 500 1000
SCALE 1-IN.=600 FT.

June 22, 1942

MAP TO ACCOMPANY APPLICATION
TO APPROPRIATE WATER
FOR IRRIGATION
BY B. H. ROBISON
FROM BASSETT CREEK SLOUGH
SURVEYED JUNE 10, 1942. BY F. W. MILLARD & SON ELY, NEVADA.

10843