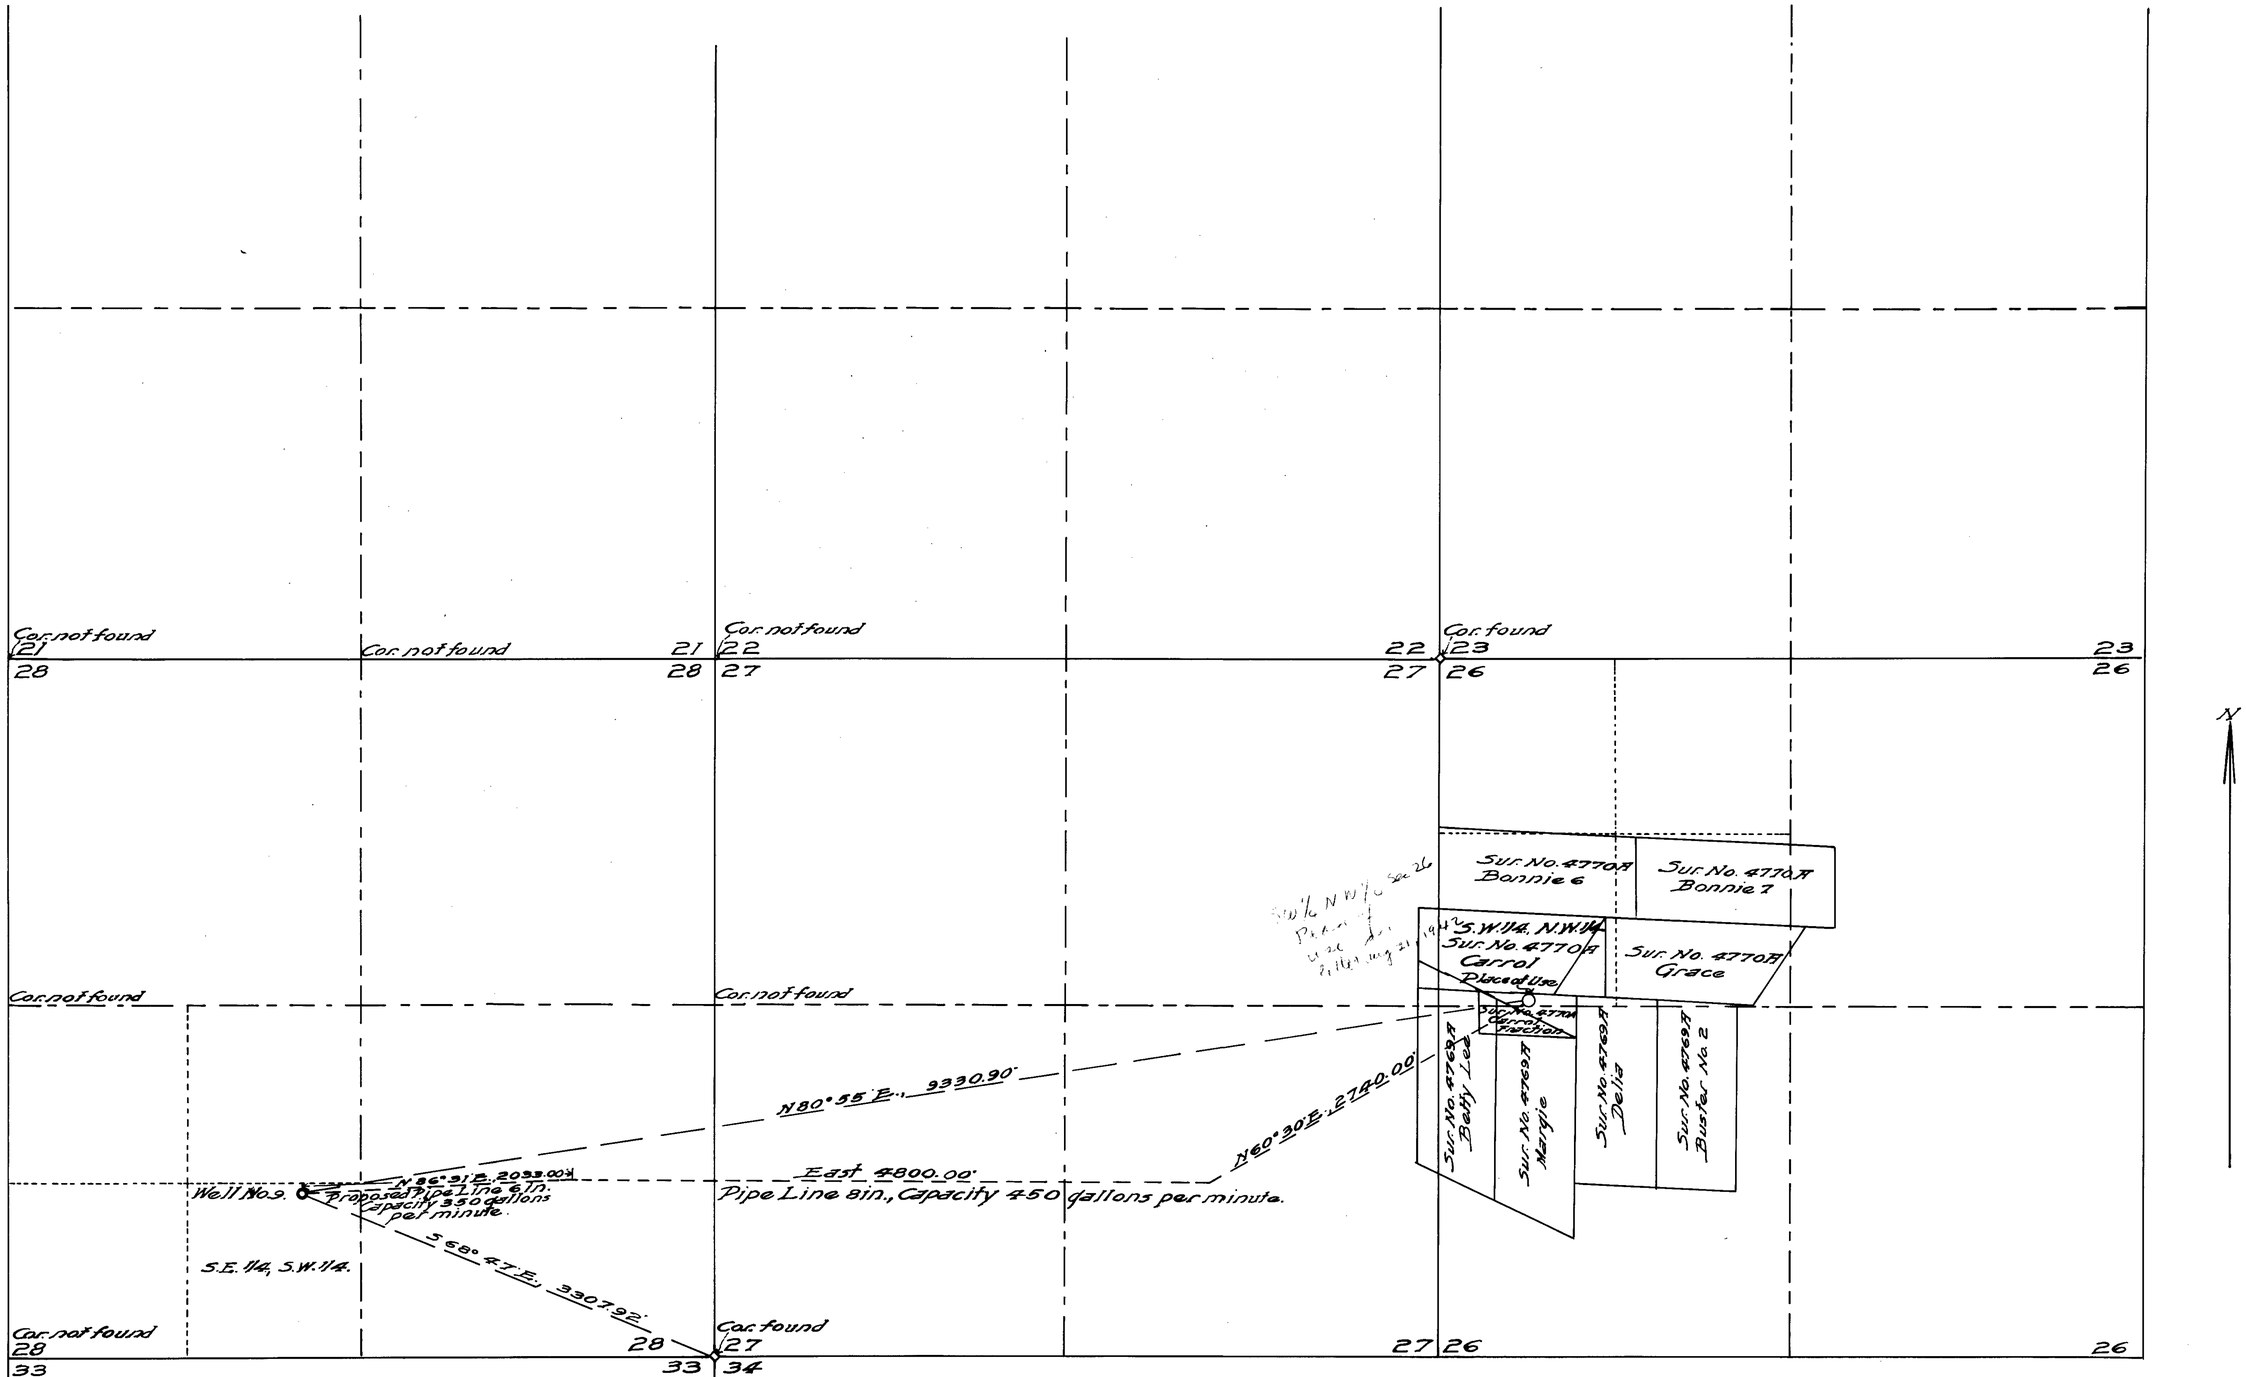

State of Nevada }
County of Mineral }

I, William J. Moran, being first duly sworn according to law, depose and say that this map has been drawn to the designated scale from field notes of a survey made by me, July 14, 1942; that it truly and correctly represents the location and extent of the proposed works used to obtain water from Well No. 9, situated in the S.E. 1/4 of the S.W. 1/4, Sec. 28, T12N., R36E., M.D.M., Nye County, Nevada, and the proposed pipe line to the mill by "Basic Magnesium Incorporated," for mining, milling and domestic purposes; that the point of diversion, and return, the location of the mill, the size and capacity of the diversion pipe, and the location of all other works or streams which are crossed by or connected with said works are fully and correctly designated thereon.

William J. Moran.
State Water Right Surveyor.

Subscribed and sworn to before me, this 15th day of July, 1942.

Notary Public in and for Mineral County, Nevada.
My commission expires Jan. 7, 1946.

July 23, 1942

Map to Accompany
Application No.
To Appropriate Underground Water
for
Mining, Milling and Domestic Purposes
By
Basic Magnesium, Incorporated.

10850