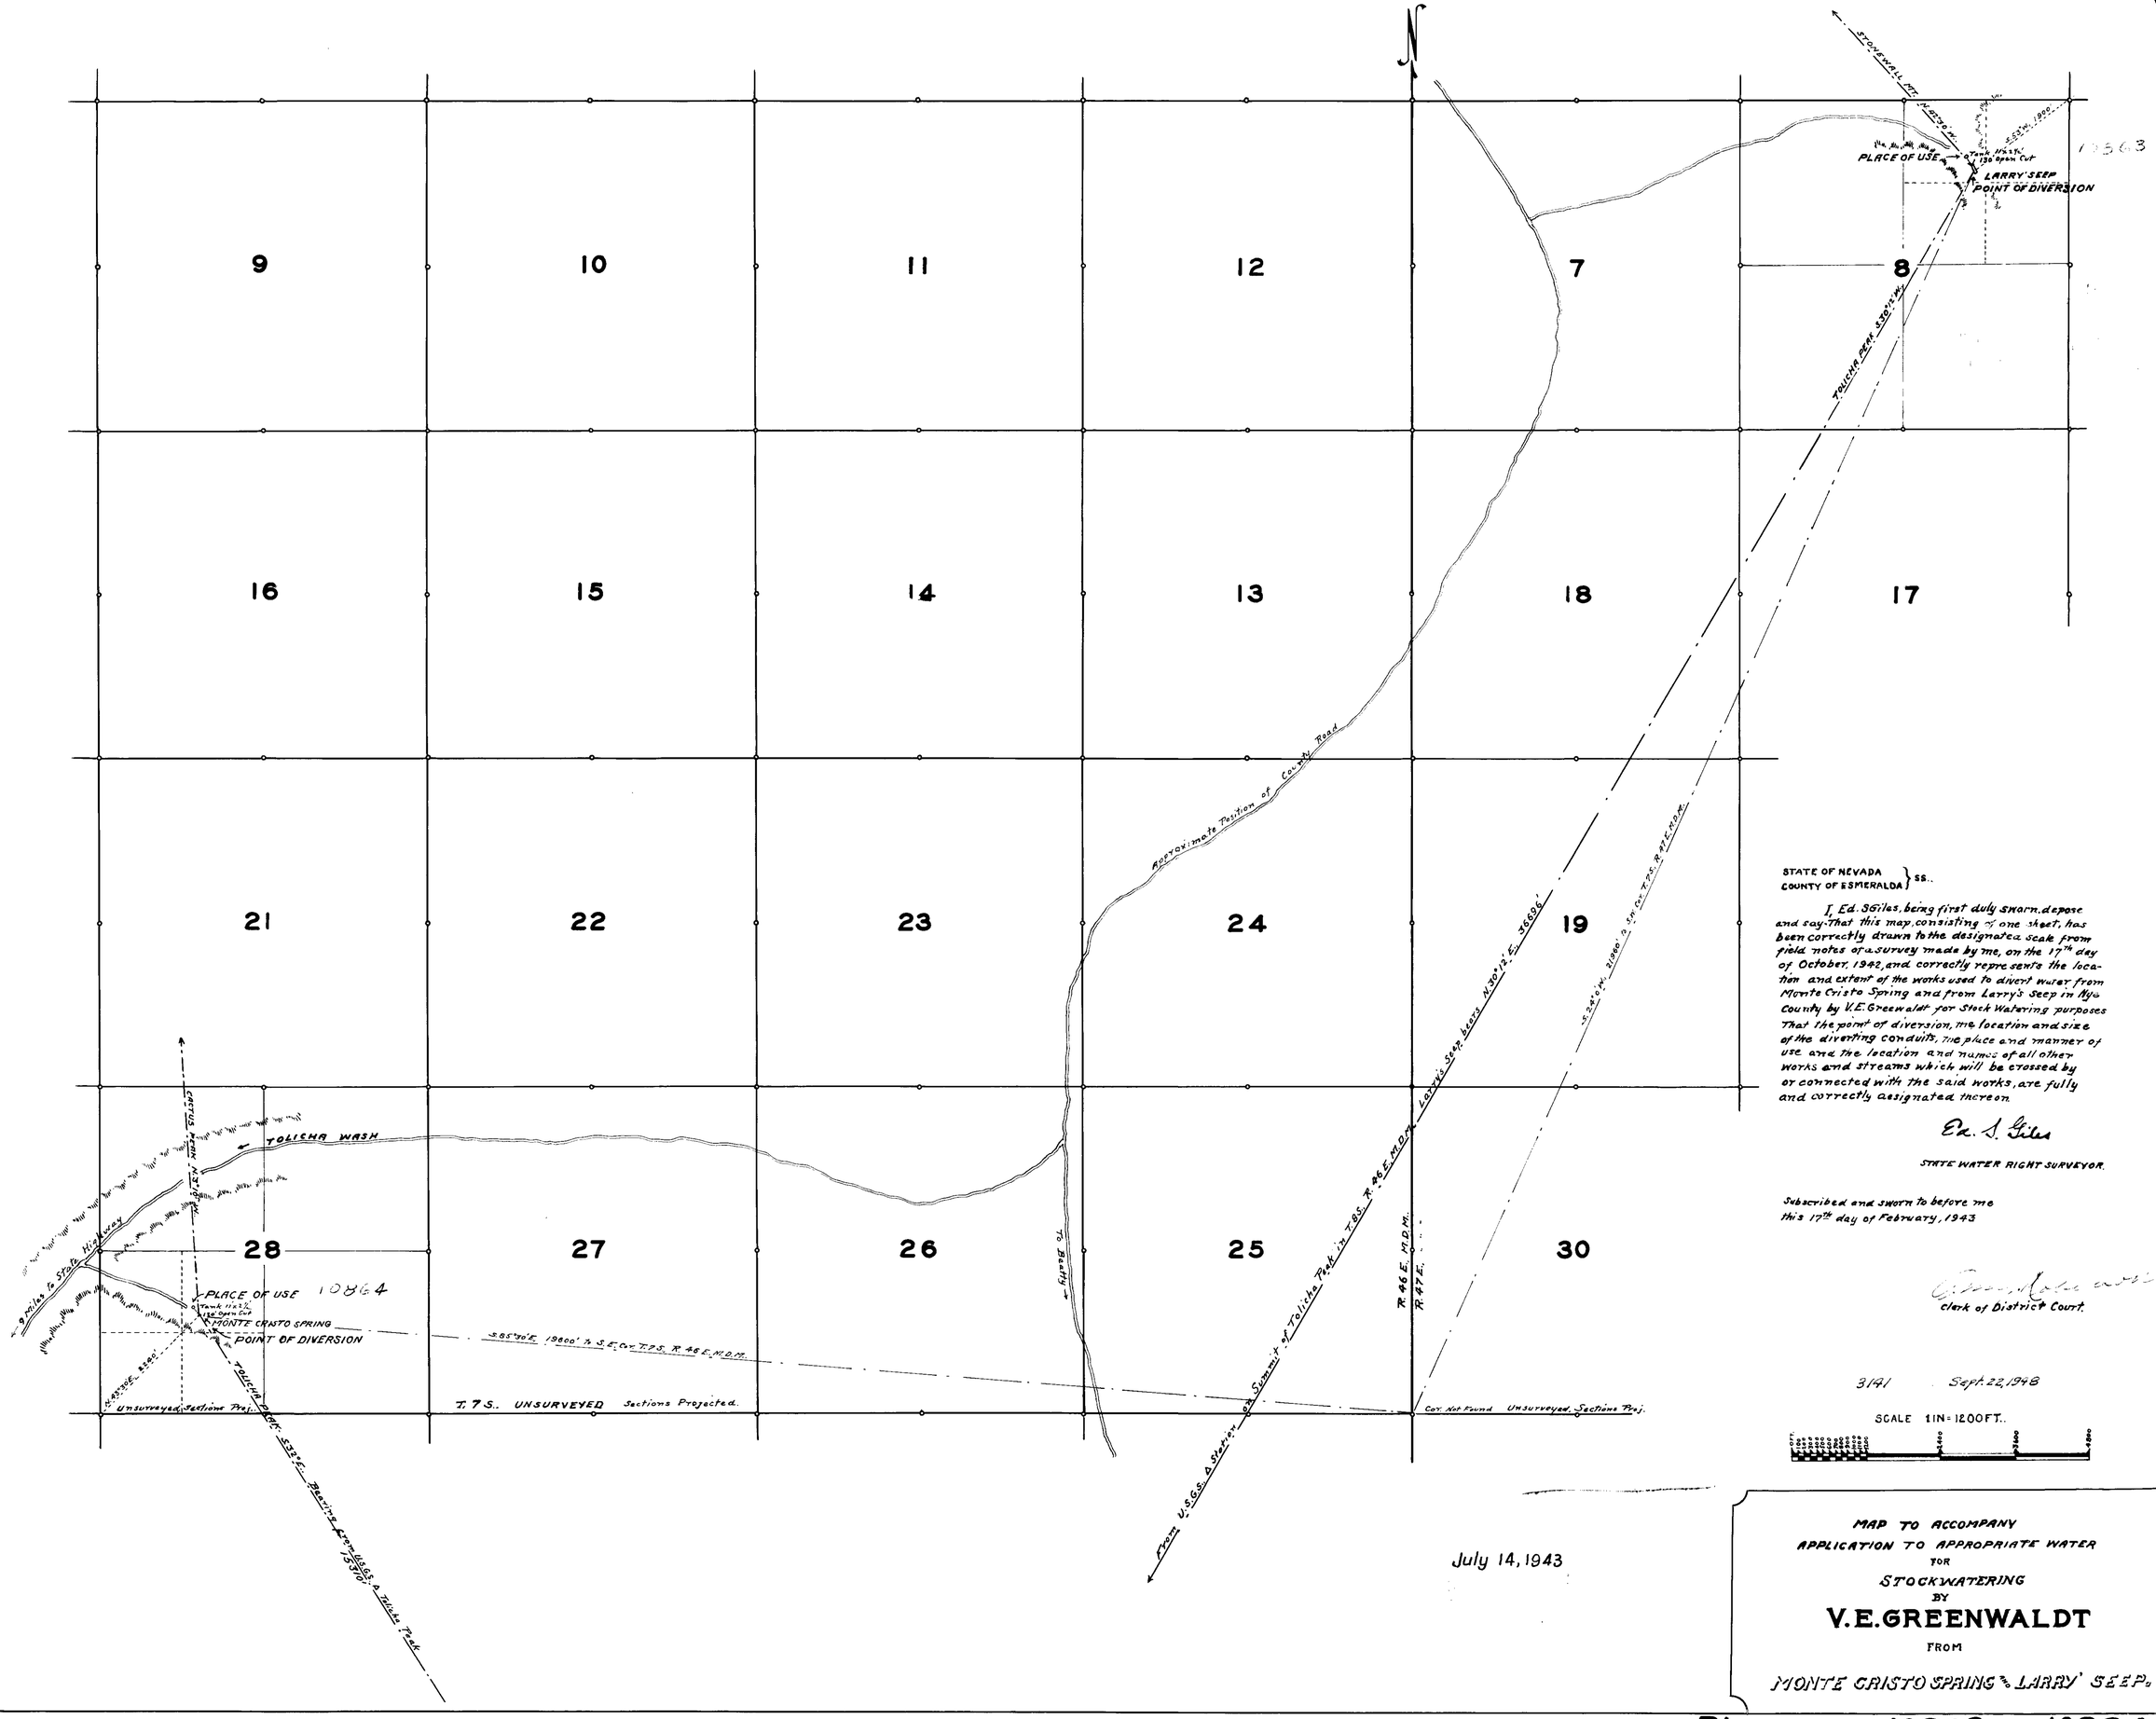

STATE OF NEVADA }
COUNTY OF ESMERALDA } SS..

I, Ed. S. Giles, being first duly sworn, depose and say: That this map, consisting of one sheet, has been correctly drawn to the designated scale from field notes of a survey made by me, on the 17th day of October, 1942, and correctly represents the location and extent of the works used to divert water from Monte Cristo Spring and from Larry's Seep in Nye County by V. E. Greenwaldt for Stock Watering purposes. That the point of diversion, the location and size of the diverting conduits, the place and manner of use and the location and names of all other works and streams which will be crossed by or connected with the said works, are fully and correctly designated thereon.

Ed. S. Giles

STATE WATER RIGHT SURVEYOR.

Subscribed and sworn to before me this 17th day of February, 1943

Clerk of District Court.

3141 Sept. 22, 1948

SCALE 1 IN = 1200 FT.

MAP TO ACCOMPANY
APPLICATION TO APPROPRIATE WATER
FOR
STOCKWATERING
BY
V. E. GREENWALDT
FROM
MONTE CRISTO SPRING & LARRY' SEEP.

Place in → 10863 10864