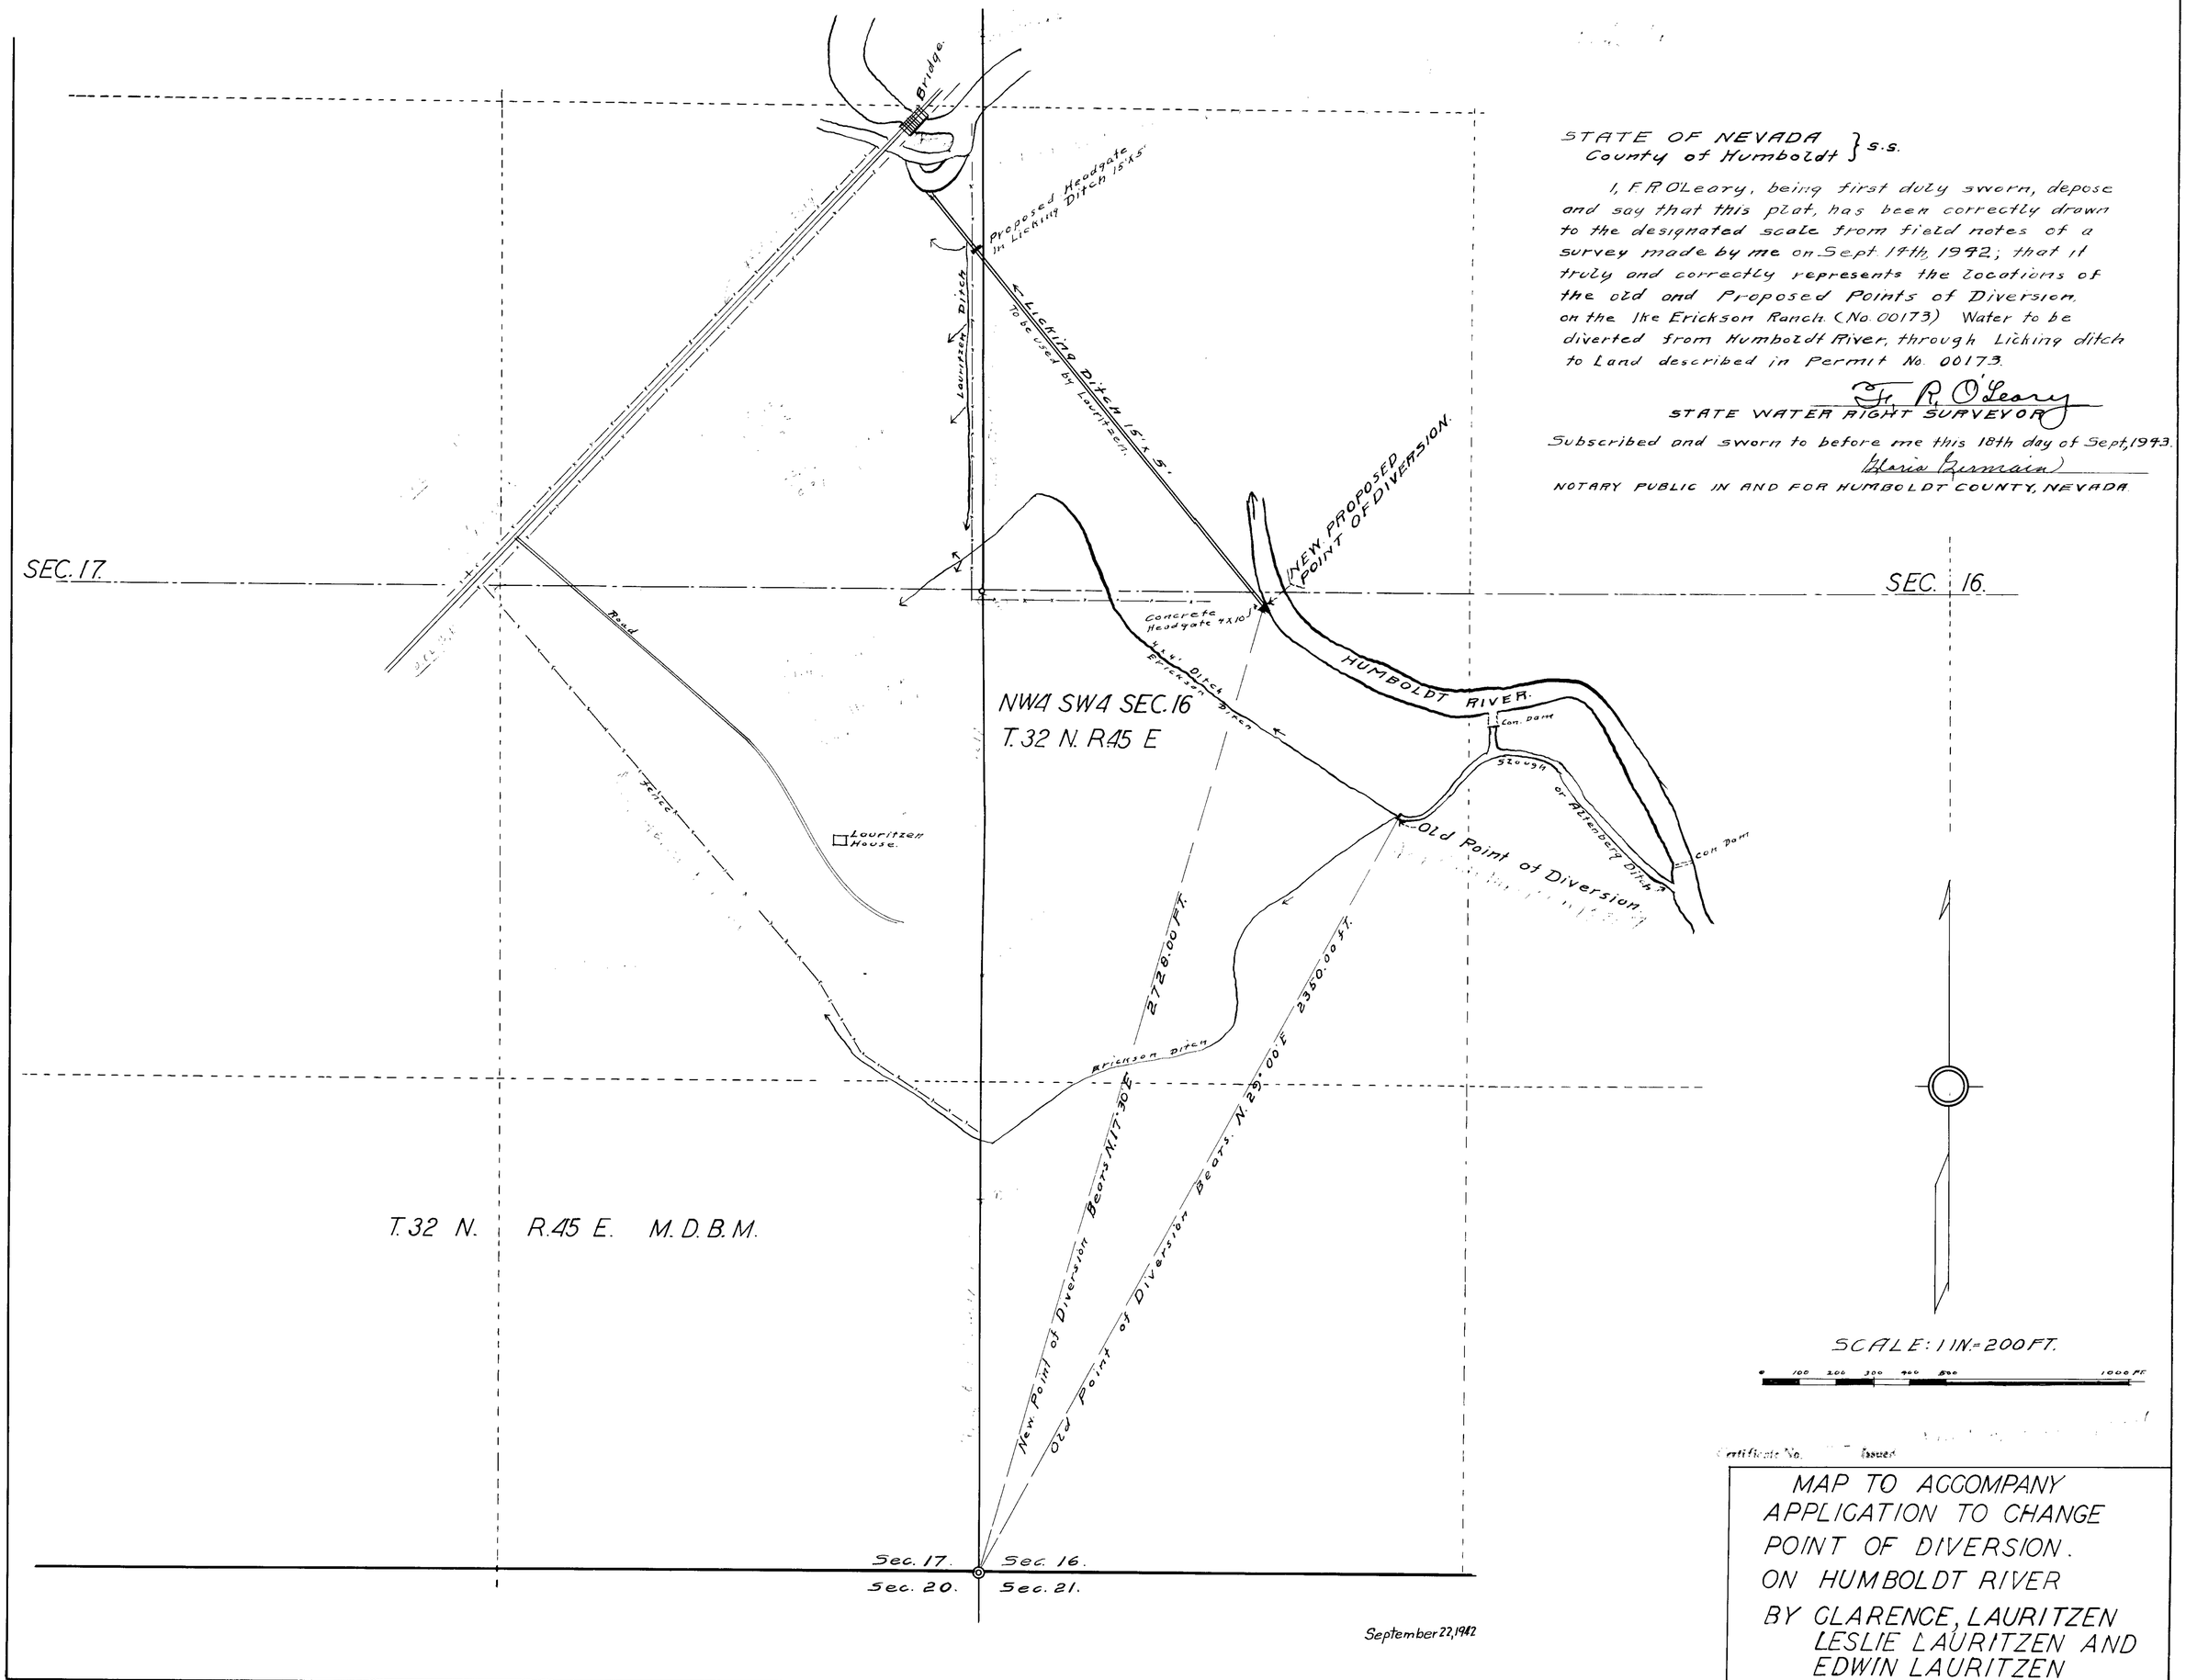

STATE OF NEVADA
County of Humboldt } S.S.

I, F. R. O'Leary, being first duly sworn, depose and say that this plat, has been correctly drawn to the designated scale from field notes of a survey made by me on Sept. 14th, 1942; that it truly and correctly represents the locations of the old and Proposed Points of Diversion, on the Ike Erickson Ranch (No. 00173) Water to be diverted from Humboldt River, through Licking ditch to Land described in Permit No. 00173.

F. R. O'Leary
STATE WATER RIGHT SURVEYOR

Subscribed and sworn to before me this 18th day of Sept, 1943.

Gloria Germain
NOTARY PUBLIC IN AND FOR HUMBOLDT COUNTY, NEVADA

Certificate No. Issued

MAP TO ACCOMPANY APPLICATION TO CHANGE POINT OF DIVERSION. ON HUMBOLDT RIVER BY CLARENCE, LAURITZEN LESLIE LAURITZEN AND EDWIN LAURITZEN

10871-13707