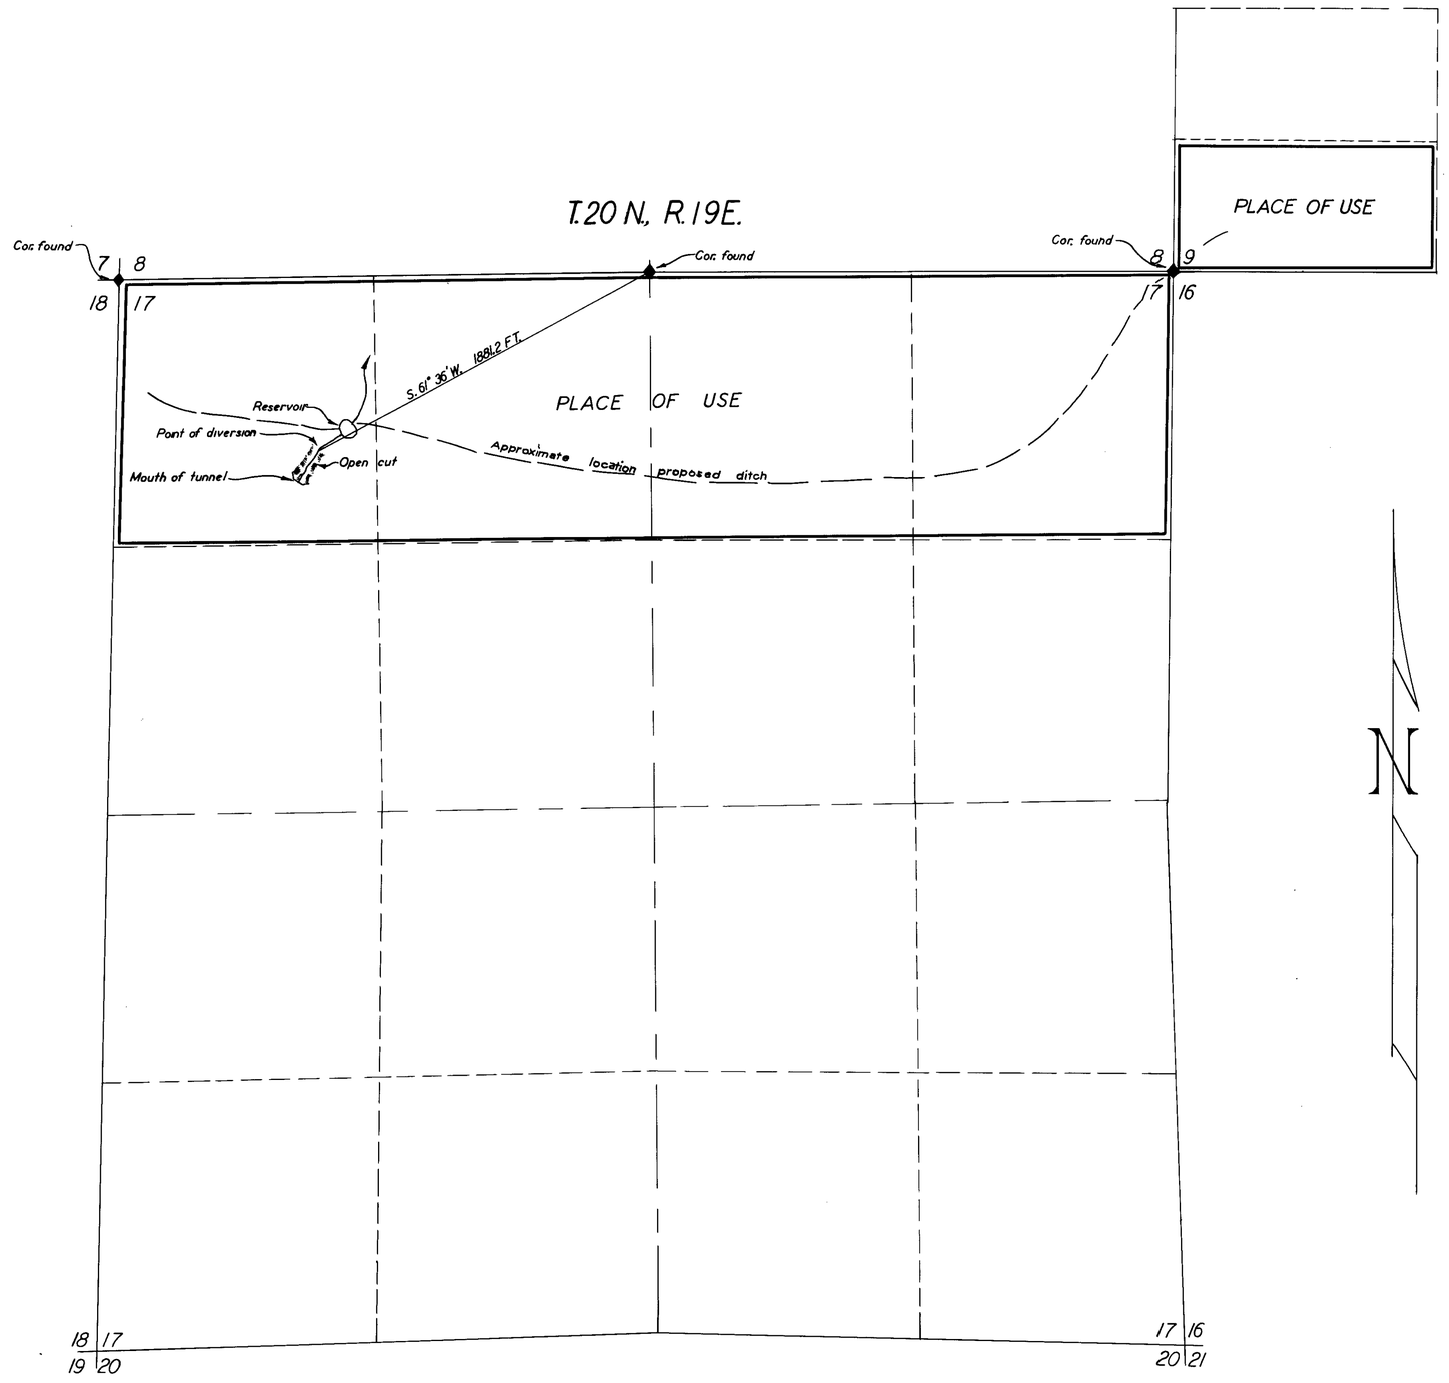

STATE OF NEVADA s s.

County of Washoe

I, Robert F. Guinn, being first duly sworn, depose and say that this map, consisting of one sheet, has been correctly drawn to the designated scale from field notes of a survey made by me on the 9th day of May, 1943, that it truly and correctly represents the extent and location of the works used to divert water from BLACK SPRINGS, in Washoe County, by SALVADOR URRUTIA for irrigation and domestic purposes. That all other works or streams which are crossed by or connected with said works and the boundary of the area to be irrigated are correctly shown and designated hereon.

Robert F. Guinn
STATE WATER RIGHT SURVEYOR

Subscribed and sworn to before me this 22nd day of May 1943.

W. T. Haecomb
NOTARY PUBLIC IN AND FOR ORMSBY COUNTY, NEV.

0 ¼ ½ MILE

June 1, 1943

MAP
TO
ACCOMPANY APPLICATION TO APPROPRIATE WATER FOR IRRIGATION AND DOMESTIC PURPOSES BY
SALVADOR URRUTIA
FROM
BLACK SPRINGS

10872