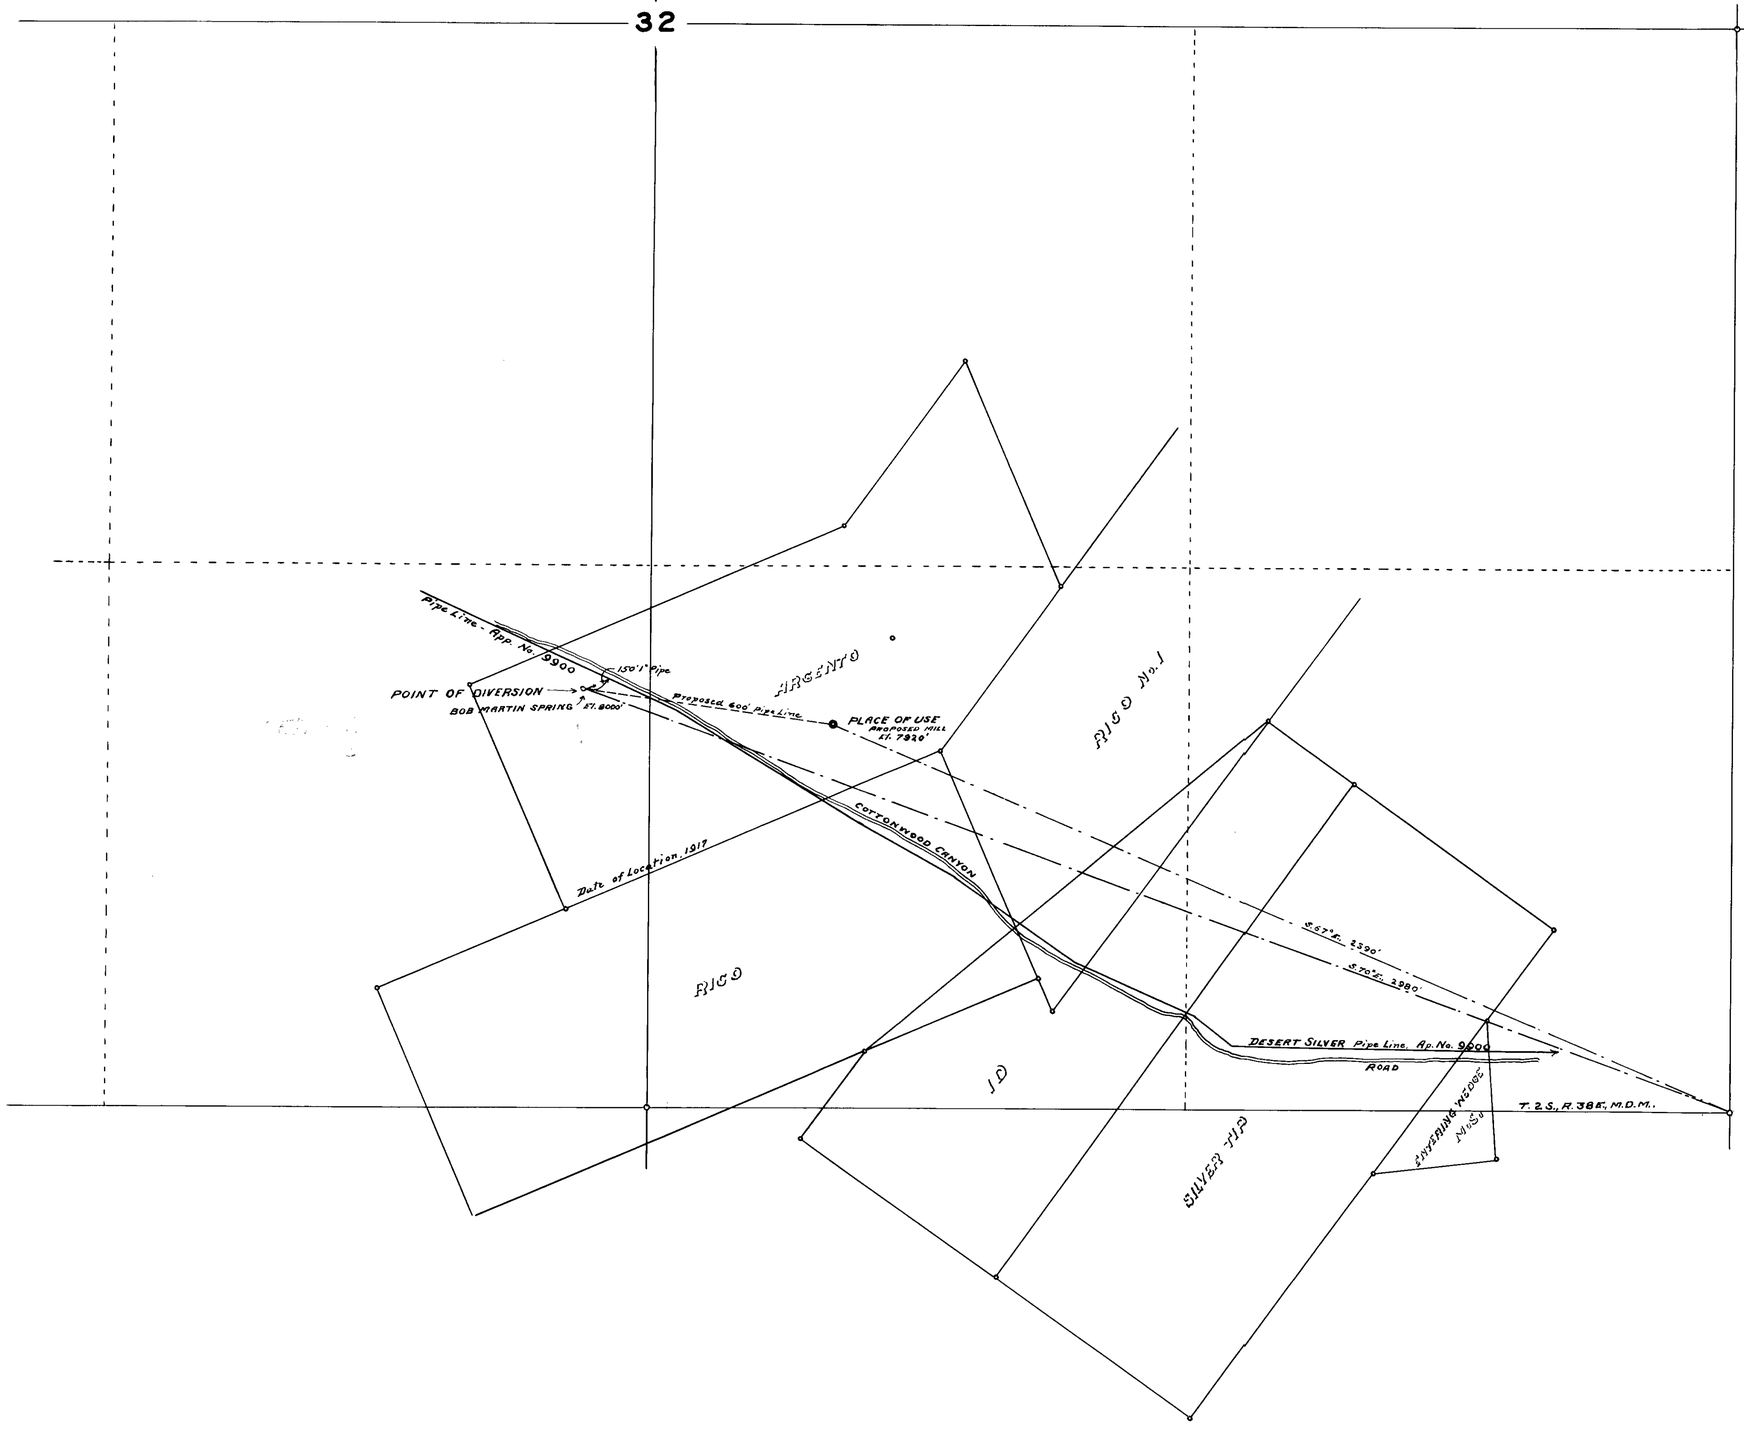

STATE OF NEVADA
COUNTY OF ESMERALDA } ss.

I, Ed. S. Giles, being first duly sworn, depose and say that this map consisting of one sheet, has been drawn correctly to the designated scale from field notes of a survey made under my direction on the 11th, 12th, 13th, 14th days of August, 1928, App. No. 6733 and a survey made by me on the 13th day of November, 1942; That it truly and correctly represents the proposed location and extent of the works used to divert water from Bob Martin Spring in Esmeralda County by R. C. Martin, for Mining and Milling purposes; That the proposed point of diversion, the approximate position of the diverting pipe line, the location of all other works which will cross or connect with the proposed works and the boundaries of all lands, showing by forty acre subdivisions, the location of the proposed point of diversion, place of use, and development, are fully and correctly designated thereon.

Ed. S. Giles
STATE WATER RIGHT SURVEYOR.

Subscribed and sworn to before me this 31st day of December, 1942.

Amy Robinson
ESMERALDA COUNTY CLERK.

SCALE 1 IN = 200 FT.

0 FT. 50 100 150 200 400 600 800 1000

January 19, 1943

MAP TO ACCOMPANY
APPLICATION TO APPROPRIATE WATER
FOR
MINING AND MILLING PURPOSES
BY
R. C. MARTIN
FROM
BOB MARTIN SPRING.

10884