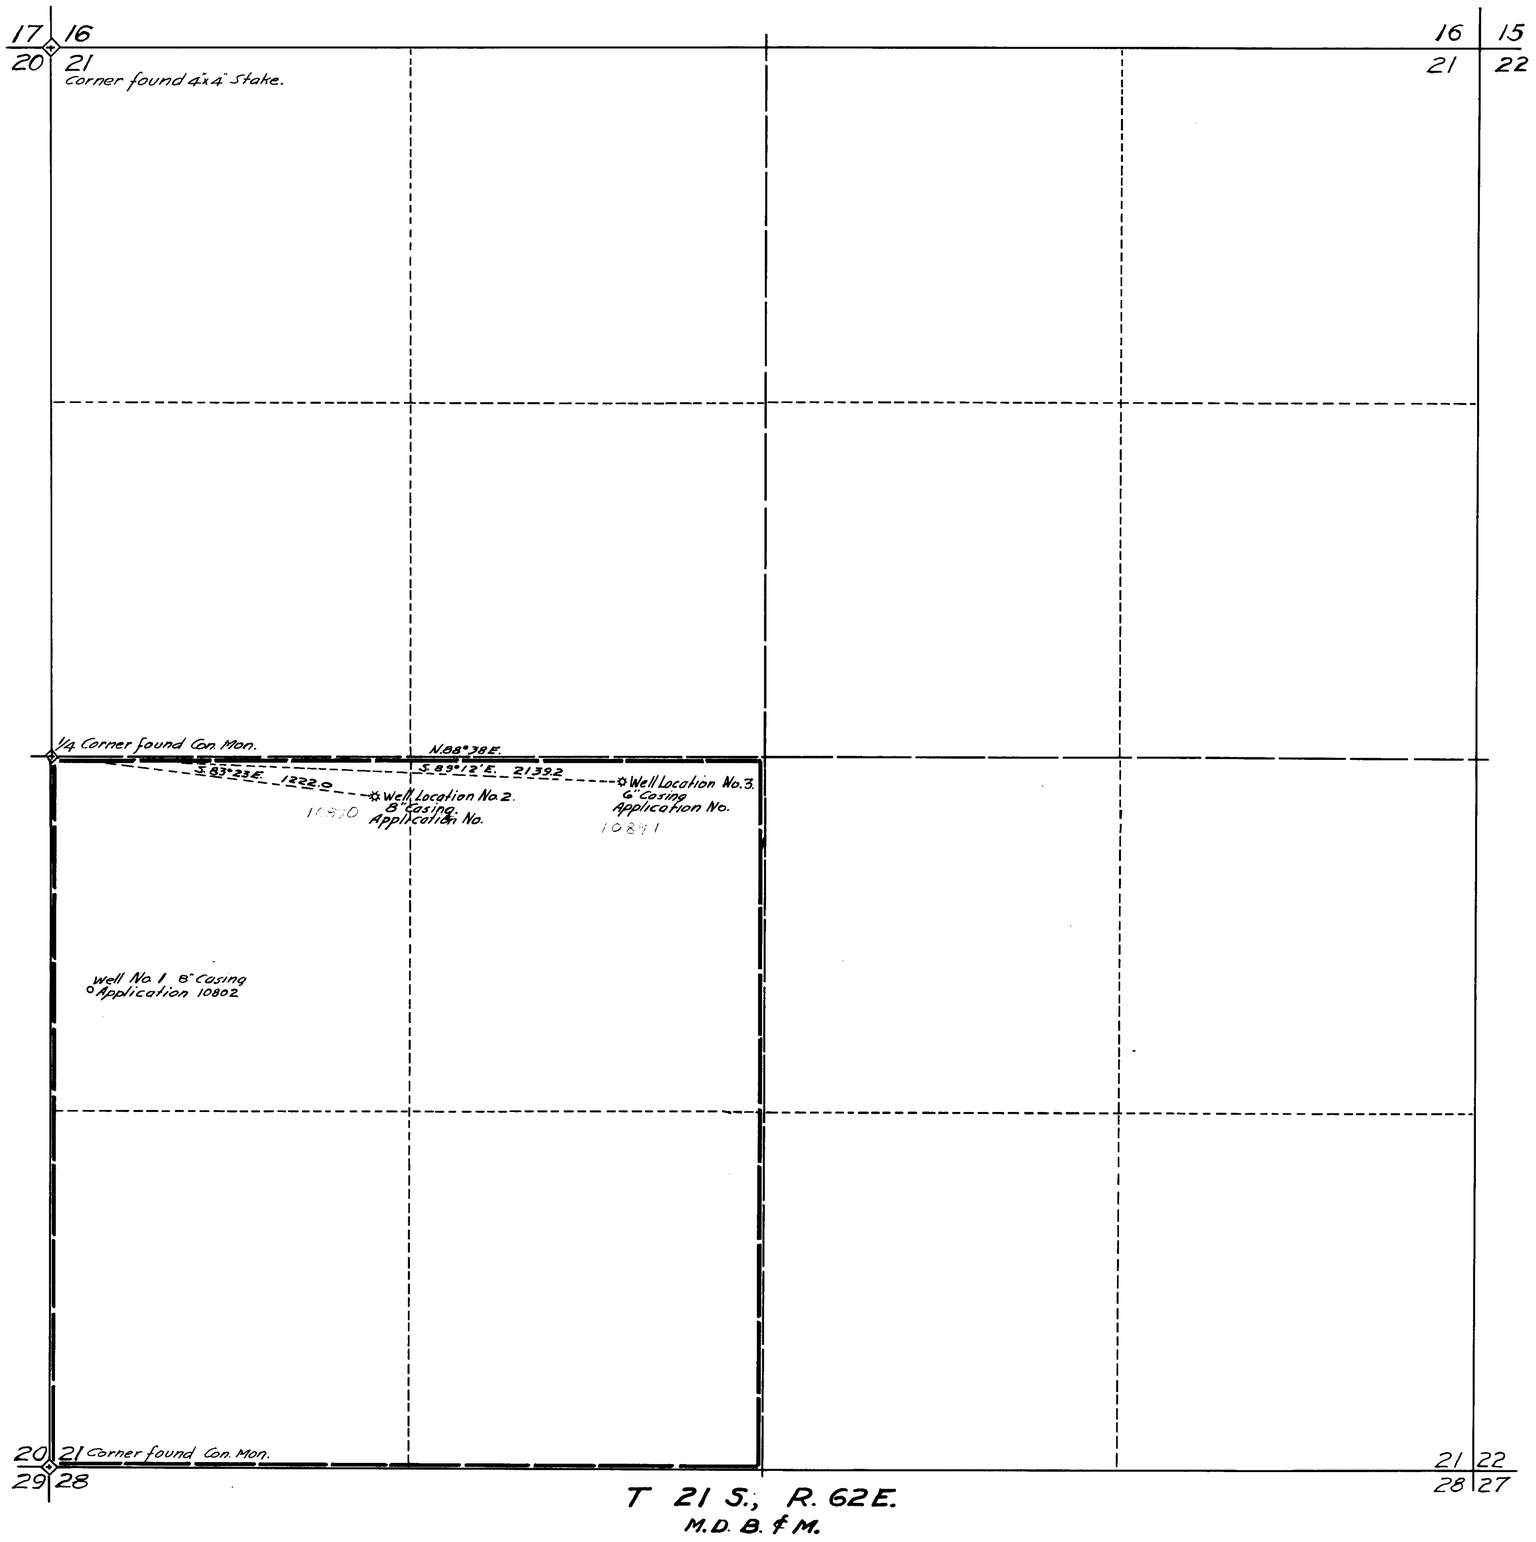

N

State of Nevada }
County of Clark } ss.

I, Van O. Eastland, being first duly sworn, depose and say that this map, consisting of one sheet has been correctly drawn to the designated scale from field notes of a survey made by me on the 12th day of October 1942, that it truly and correctly represents the proposed location and extent of the work used to divert water from an underground source in Clark County, Nevada, by Leonard E. Billman, for Quasi Municipal and Domestic purposes; that the proposed points of diversion, location and size of casing pipe; and the boundaries of all lands under these applications are correctly designated thereon.

Van O. Eastland
State Water Right Surveyor.

Subscribed and sworn to before me this 23rd day of October 1942.

Notary Public in and for Clark County Nevada.
My Comm. Expires Sept 10/1946

Scale
0 300 600 900 1200 1500 1800

October 29,1942

MAP
OF
Application to Appropriate Water for Quasi Municipal and Domestic Use.
By Leonard E. Billman.
From under ground source.
Application No's.

Place in → 10890 10891