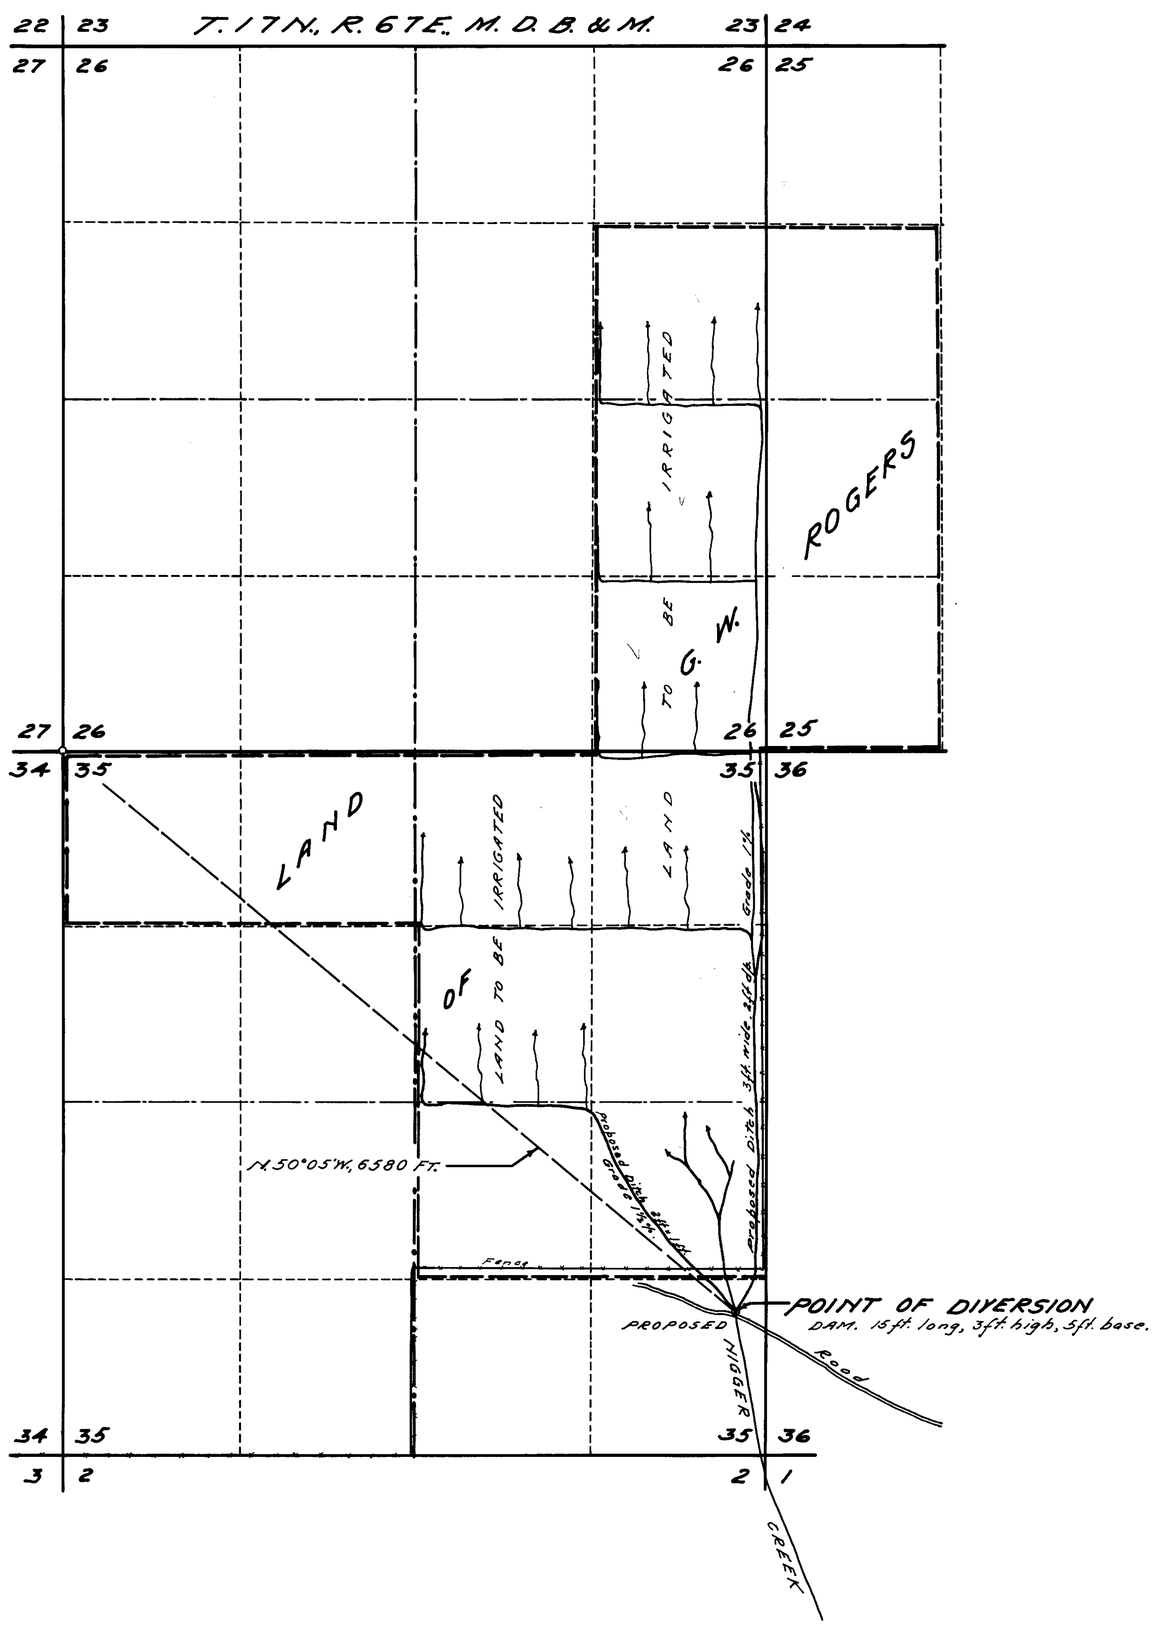


STATE OF NEVADA. }
County of White Pine } SS.

I, F. W. Millard, being first duly sworn, depose and say that this map, consisting of one sheet has been correctly drawn to the designated scale from field notes of a survey made by me between the 30th day of May and the 1st day of June, 1943; that it truly and correctly represents the proposed location and extent of the works used to divert water from NIGGER CREEK in White Pine County, by G. W. ROGERS, for irrigation purposes. That the proposed point of diversion, the approximate location and size of the diverting channel, all reservoirs or basins, the location and names of all other works which will cross or connect with the proposed works, and the boundary of all lands, showing by 40-acre subdivisions the areas proposed to be irrigated, are fully and correctly designated thereon.

F. W. Millard
State Water Right Surveyor.

Subscribed and sworn to before me this 2nd day of June, 1943.

[signature]
Notary Public in and for White Pine County, Nevada.

My commision expires. [illegible] 6, 1946

0 500 1000 2000

SCALE 1-IN. = 600 FT.

June 16, 1943

MAP TO ACCOMPANY APPLICATION
TO APPROPRIATE WATER
FOR - IRRIGATION
BY - G. W. ROGERS
FROM - NIGGER CREEK
SURVEYED MAY - 31 - 1943.
BY - F. W. MILLARD & SON,
ELY - NEVADA.

10892