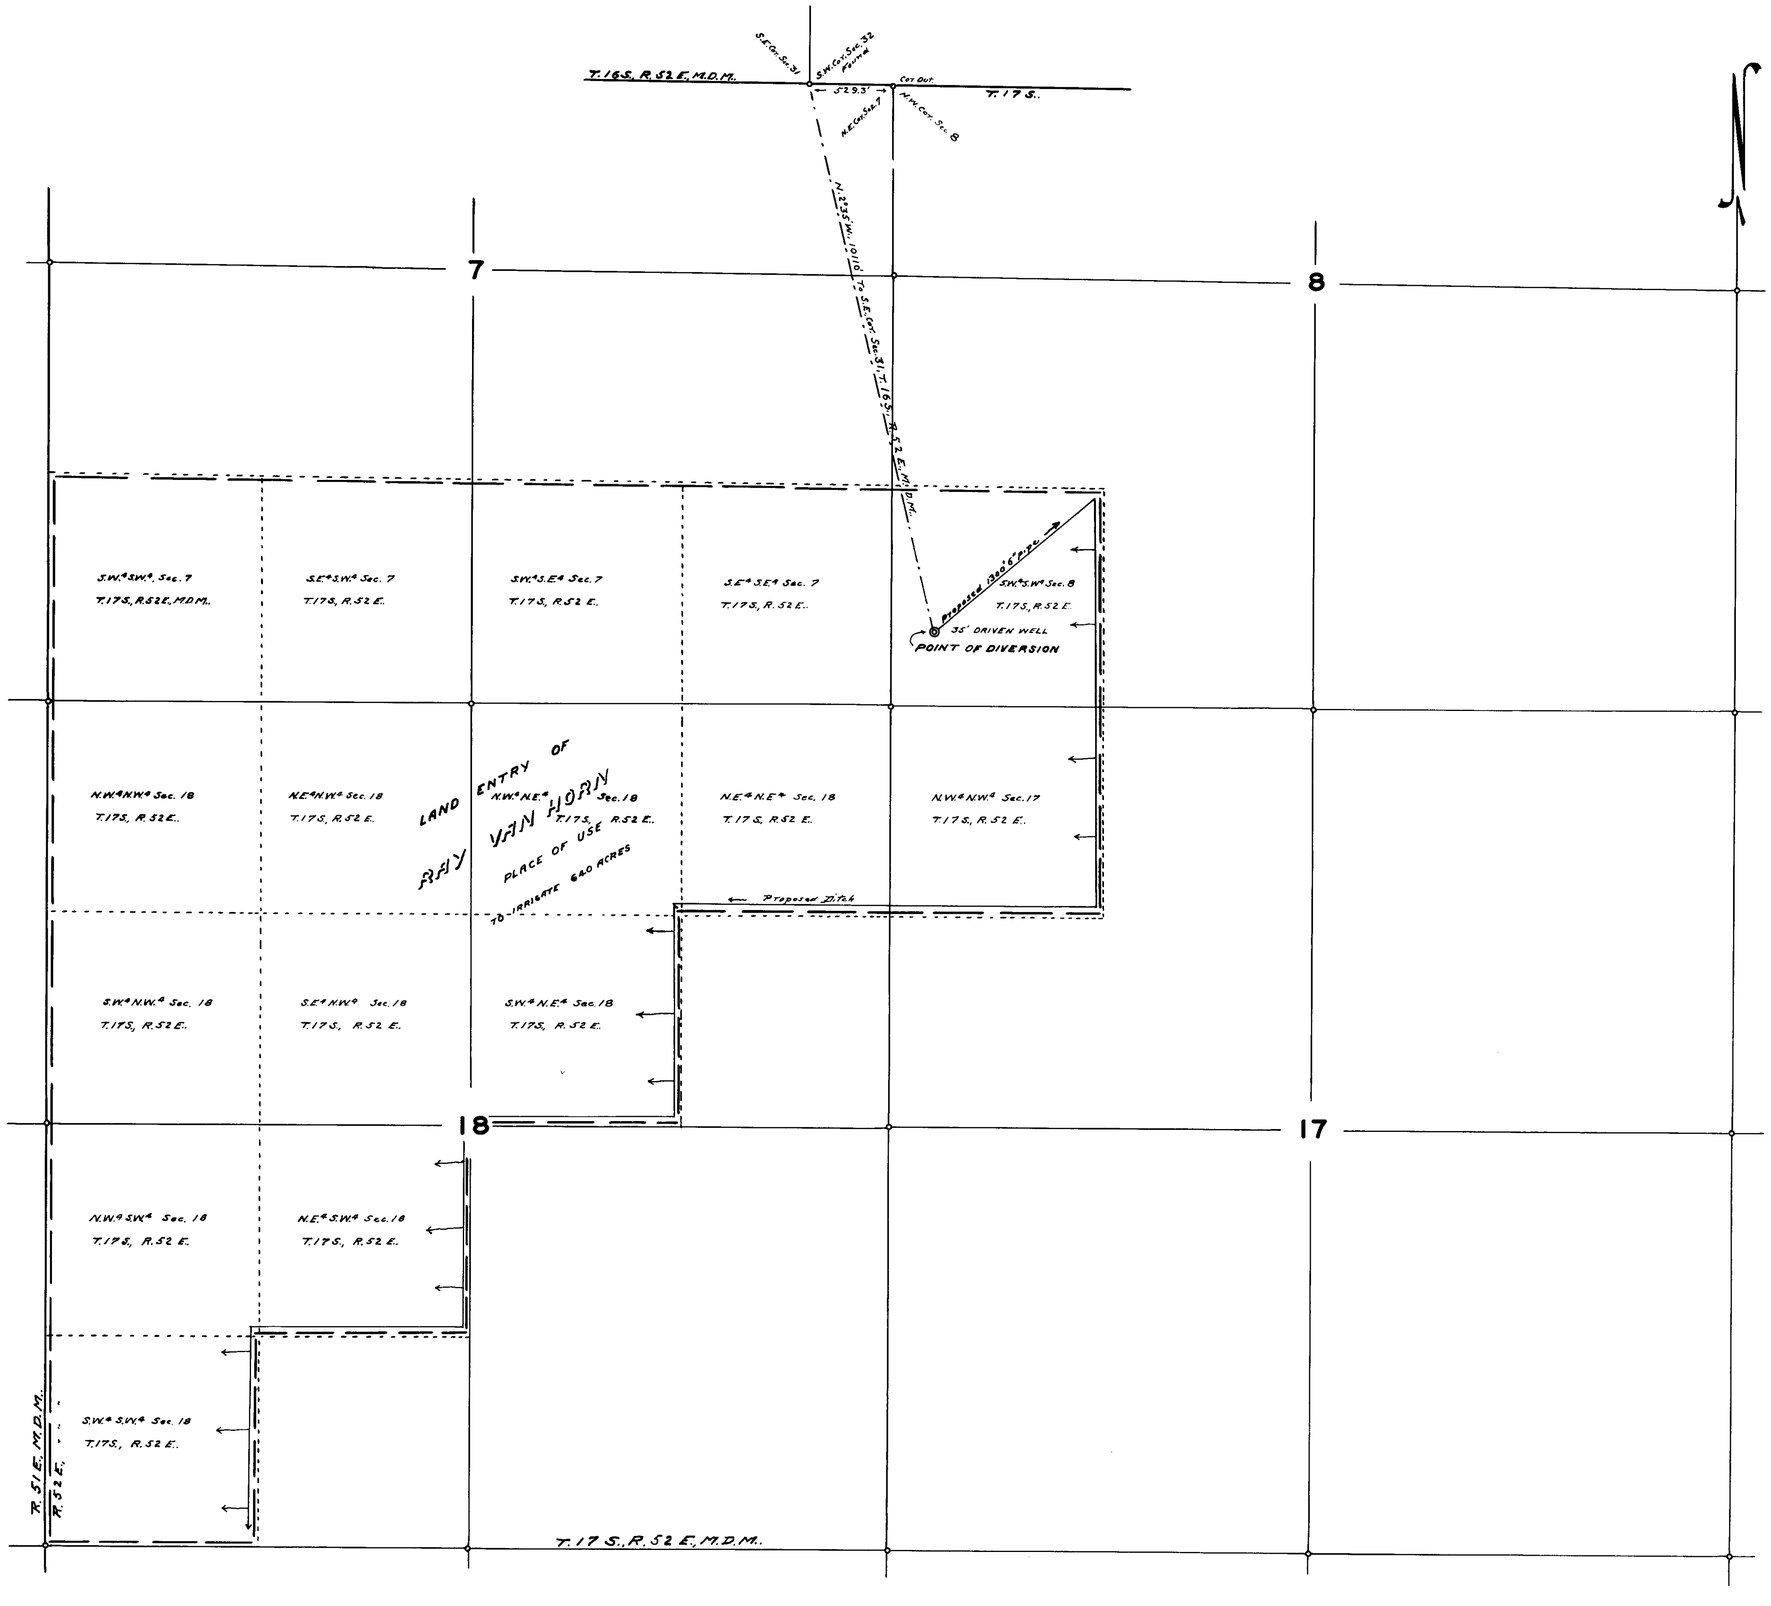

STATE OF NEVADA
COUNTY OF ESMERALDA } SS.

I, Ed. S. Giles being first duly sworn, depose and say that this map consisting of one sheet, has been correctly drawn to the designated scale from field notes of a survey made by me on the first day of February, 1943; that it truly and correctly represents the proposed location and extent of the works used to divert water from an Underground flow, in Nye County by Ray Van Horn for Agricultural purposes: That the proposed point of diversion, the approximate position of the diverting pipe line or ditch, location and names of all other works which will cross or connect with the proposed works and the boundaries of all lands, showing by forty acre subdivisions the location of the point of diversion, development and place of use, are fully and correctly designated thereon

Ed. S. Giles
STATE WATER RIGHT SURVEYOR.

Subscribed and sworn to before me this 6th day of March, 1943

Amy Roberson
CLERK OF DISTRICT COURT.

SCALE 1 IN. = 500 FT.

0 FT. 100 200 300 400 500 1000 1500 2000

April 23, 1943

MAP TO ACCOMPANY
APPLICATION TO APPROPRIATE WATER
FOR
IRRIGATION
BY
E. R. VAN HORN
FROM
UNDERGROUND FLOW.

10893