State of Nevada } s.s.
County of Mineral

I, L. B. Spencer, being duly sworn, depose and say that this map has been correctly drawn to the designated scale from field notes of a survey made by me November 24th 1942; that it truly and correctly represents the location and extent of the works of present HAWTHORNE WATER WORKS and the proposed WELL to be used to augment the supply to the town of Hawthorne. That all other works or streams which are crossed by or connected with said works and the connection with the distribution system of Hawthorne, are correctly shown hereon.

State Water Right Surveyor.

Subscribed and sworn to before me this 4th day of December, 1942.

Notary Public in and for Mineral County, Nevada.

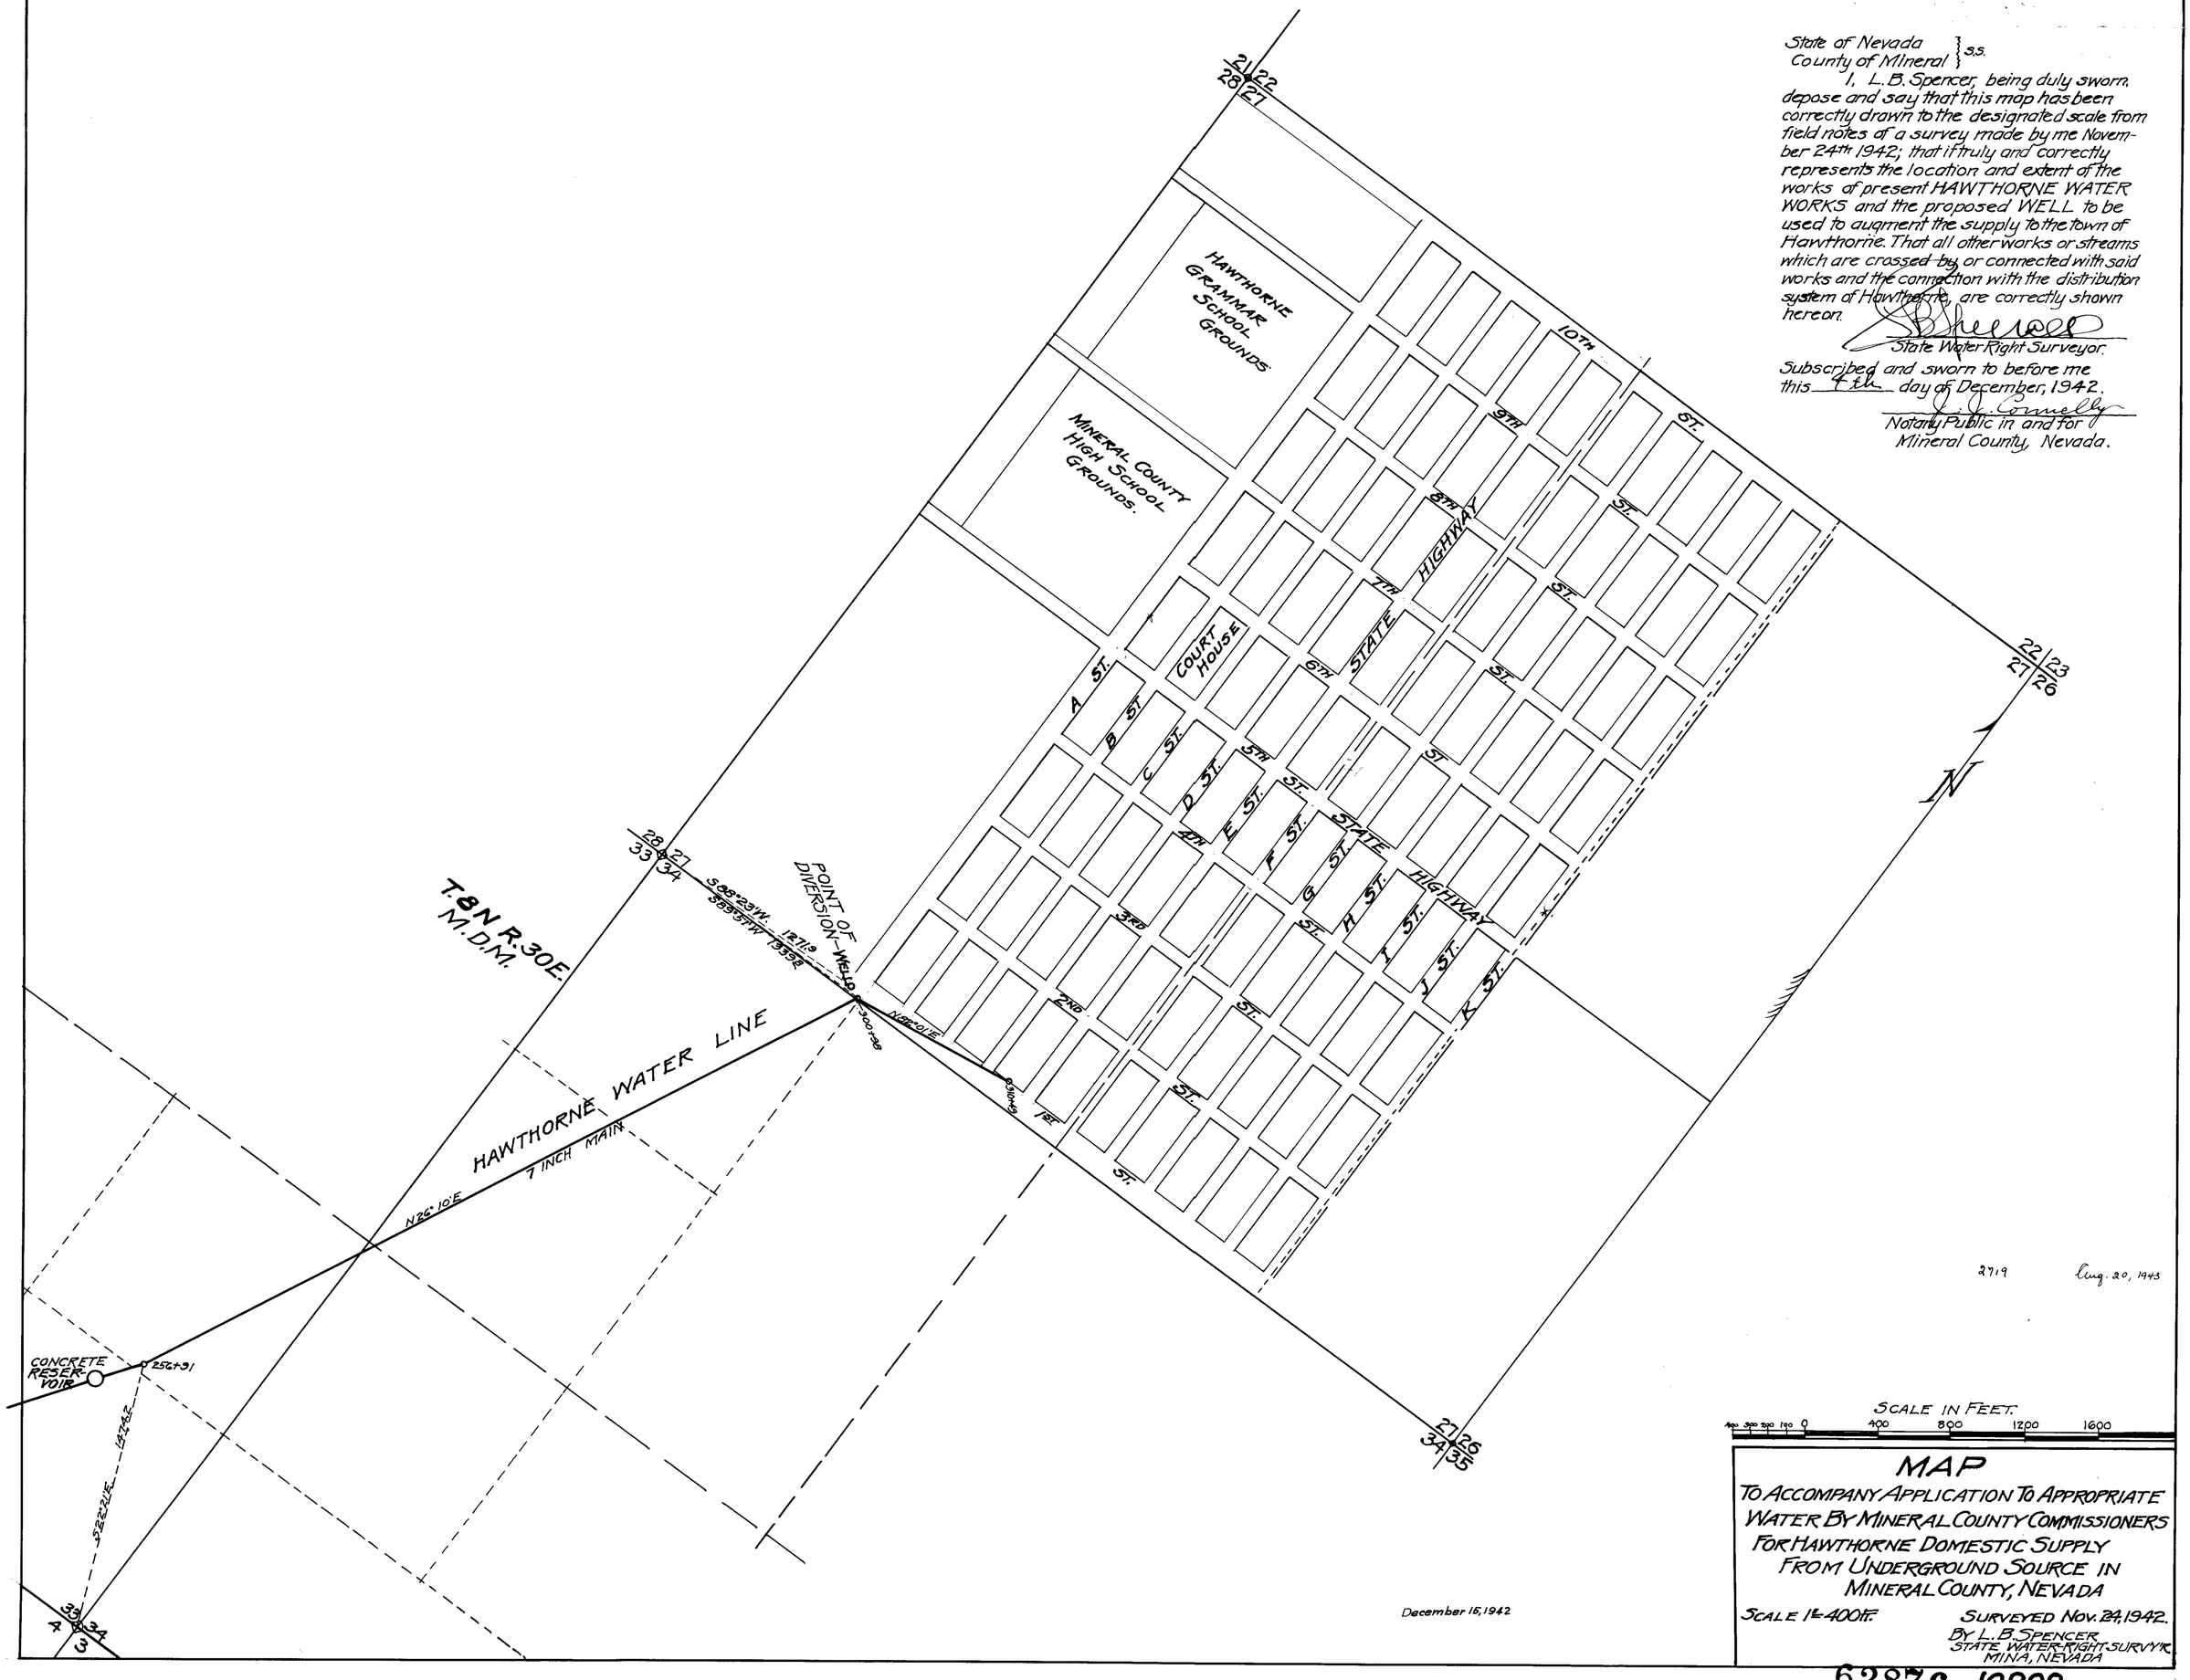

MAP

TO ACCOMPANY APPLICATION TO APPROPRIATE WATER BY MINERAL COUNTY COMMISSIONERS FOR HAWTHORNE DOMESTIC SUPPLY FROM UNDERGROUND SOURCE IN MINERAL COUNTY, NEVADA

SCALE 1" = 400 FT.

SURVEYED NOV. 24, 1942.
BY L. B. SPENCER
STATE WATER-RIGHT SURVY'R
MINA, NEVADA

62876 10898